MORGAN COUNTY . TENN.

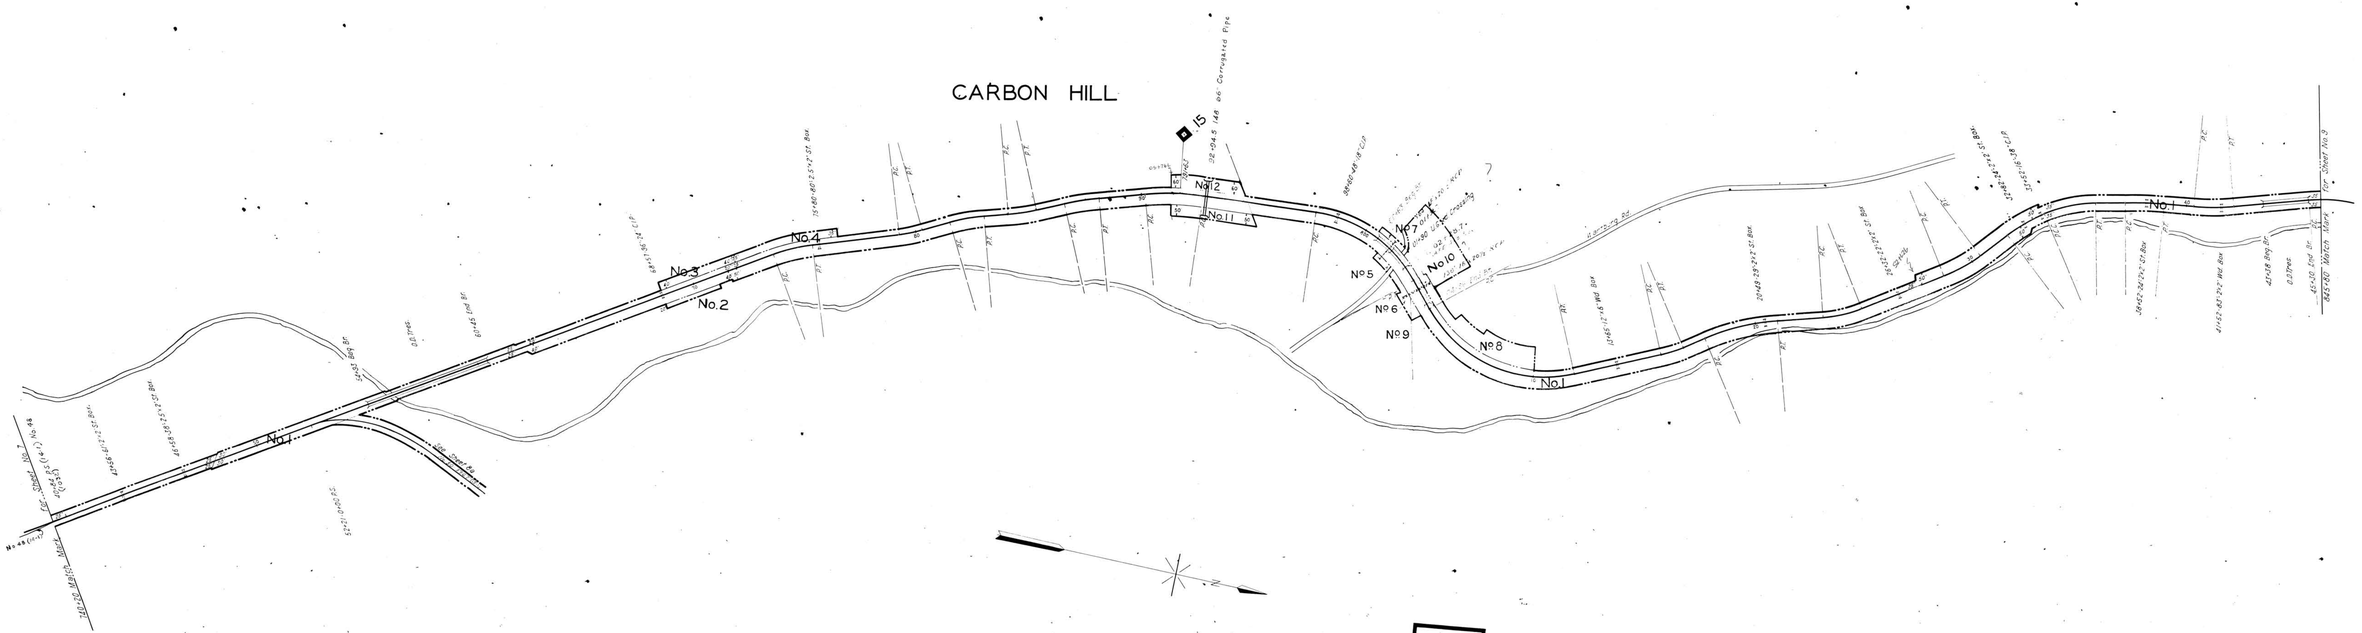

THIS MAP WAS NOT PREPARED OR INTENDED FOR USE AS A REAL ESTATE TITLE MAP. THE RAILWAY COMPANY DOES NOT REPRESENT OR SUGGEST THAT THE PROPERTY LINES AND RIGHT-OF-WAY LINES SHOWN ON THE MAP ARE ACCURATE, OR THAT ANY OTHER INFORMATION ON THE MAP IS CORRECT. THE COMPANY DOES NOT REPRESENT THAT IT HAS CHECKED THIS MAP FOR ACCURACY.

THIS MAP WAS NOT PREPARED OR INTENDED FOR USE AS A REAL ESTATE TITLE MAP. THE RAILWAY COMPANY DOES NOT REPRESENT OR SUGGEST THAT THE PROPERTY LINES AND RIGHT-OF-WAY LINES SHOWN ON THE MAP ARE ACCURATE, OR THAT ANY OTHER INFORMATION ON THE MAP IS CORRECT. THE COMPANY DOES NOT REPRESENT THAT IT HAS CHECKED THIS MAP FOR ACCURACY.

TRACK NUMBERS REFER TO I.C.C. LIST NUMBERS

RIGHT OF WAY AND TRACK MAP

HARRIMAN & NORTHEASTERN R.R. CO.

Operated by the

HARRIMAN & NORTHEASTERN R.R. CO.

STATION 740+20 TO STATION 845+80

SCALE: 1 IN. = 200 FT. DECEMBER 31, 1927

Office of Special Engineer

Washington, D. C.

STATIONING REFERS TO I.C.C. INVENTORY CHAINAGE - 1918

V-1
8

065-021

Tracks corrected to Dec. 31, 1933