MORGAN COUNTY, TENN.

PETROS, TENN.

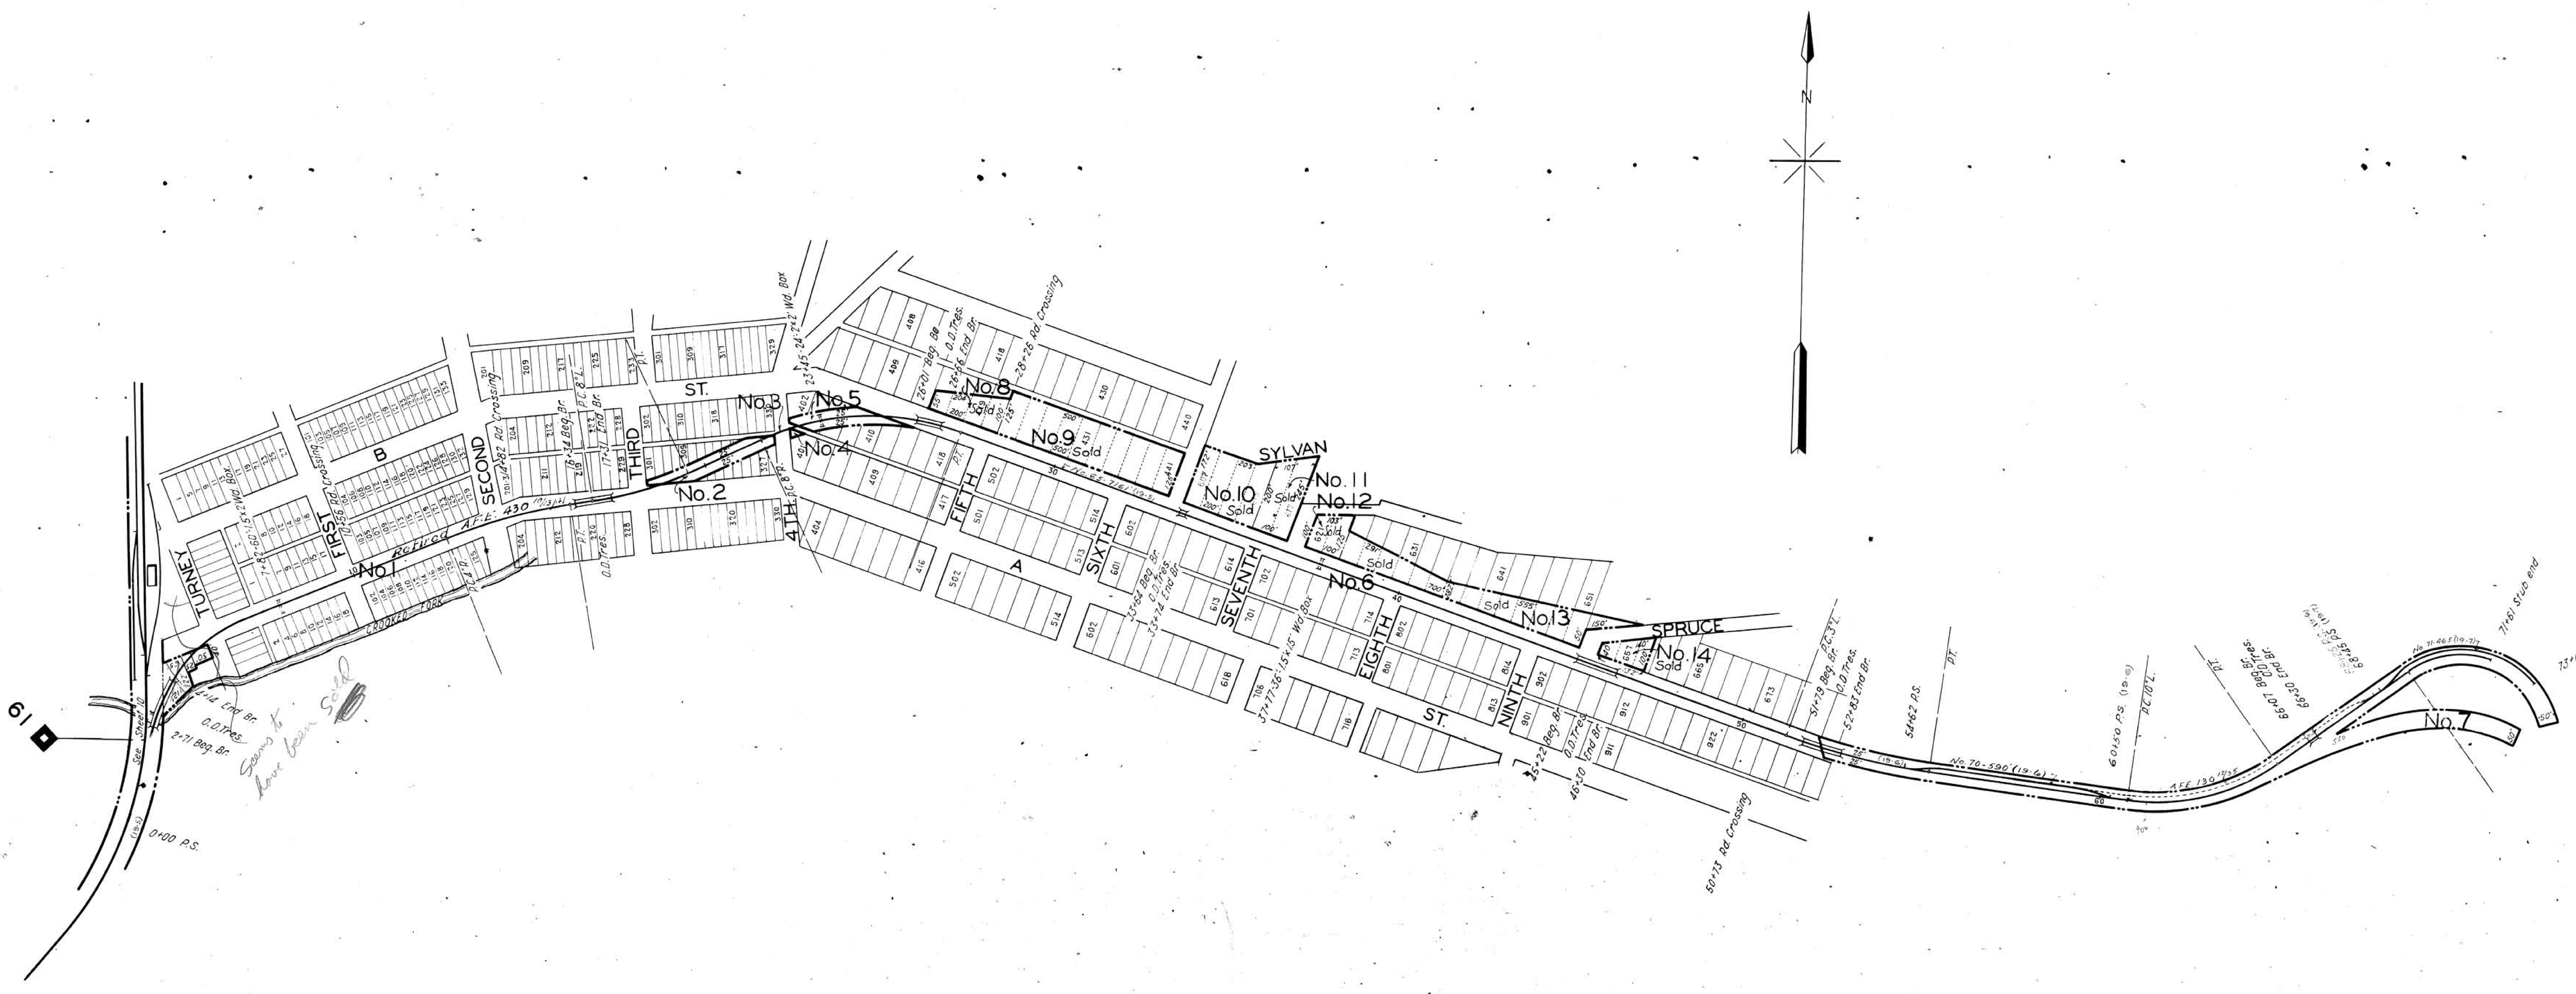

TRACK NUMBERS REFER TO I.C.C. LIST NUMBERS

RIGHT OF WAY AND TRACK MAP

HARRIMAN & NORTHEASTERN R.R. CO.

Operated by the

HARRIMAN & NORTHEASTERN R.R. CO.

FODDERSTACK MINE SPUR

STATION 0+00 TO STATION 73+09

SCALE: 1 IN. = 200 FT. DECEMBER 31, 1927

THIS MAP WAS NOT PREPARED OR INTENDED FOR USE AS A REAL ESTATE TITLE MAP. THE RAILWAY COMPANY DOES NOT REPRESENT OR SUGGEST THAT THE PROPERTY LINES AND RIGHT-OF-WAY LINES SHOWN ON THE MAP ARE ACCURATE, OR THAT ANY OTHER INFORMATION ON THE MAP IS CORRECT. THE COMPANY DOES NOT REPRESENT THAT IT HAS CHECKED THIS MAP FOR ACCURACY.

Office of Special Engineer
Washington, D. C.

V-1
10a

065-025

STATIONING REFERS TO I.C.C. INVENTORY CHAINAGE - 1918

Tracks corrected to Dec. 31, 1938