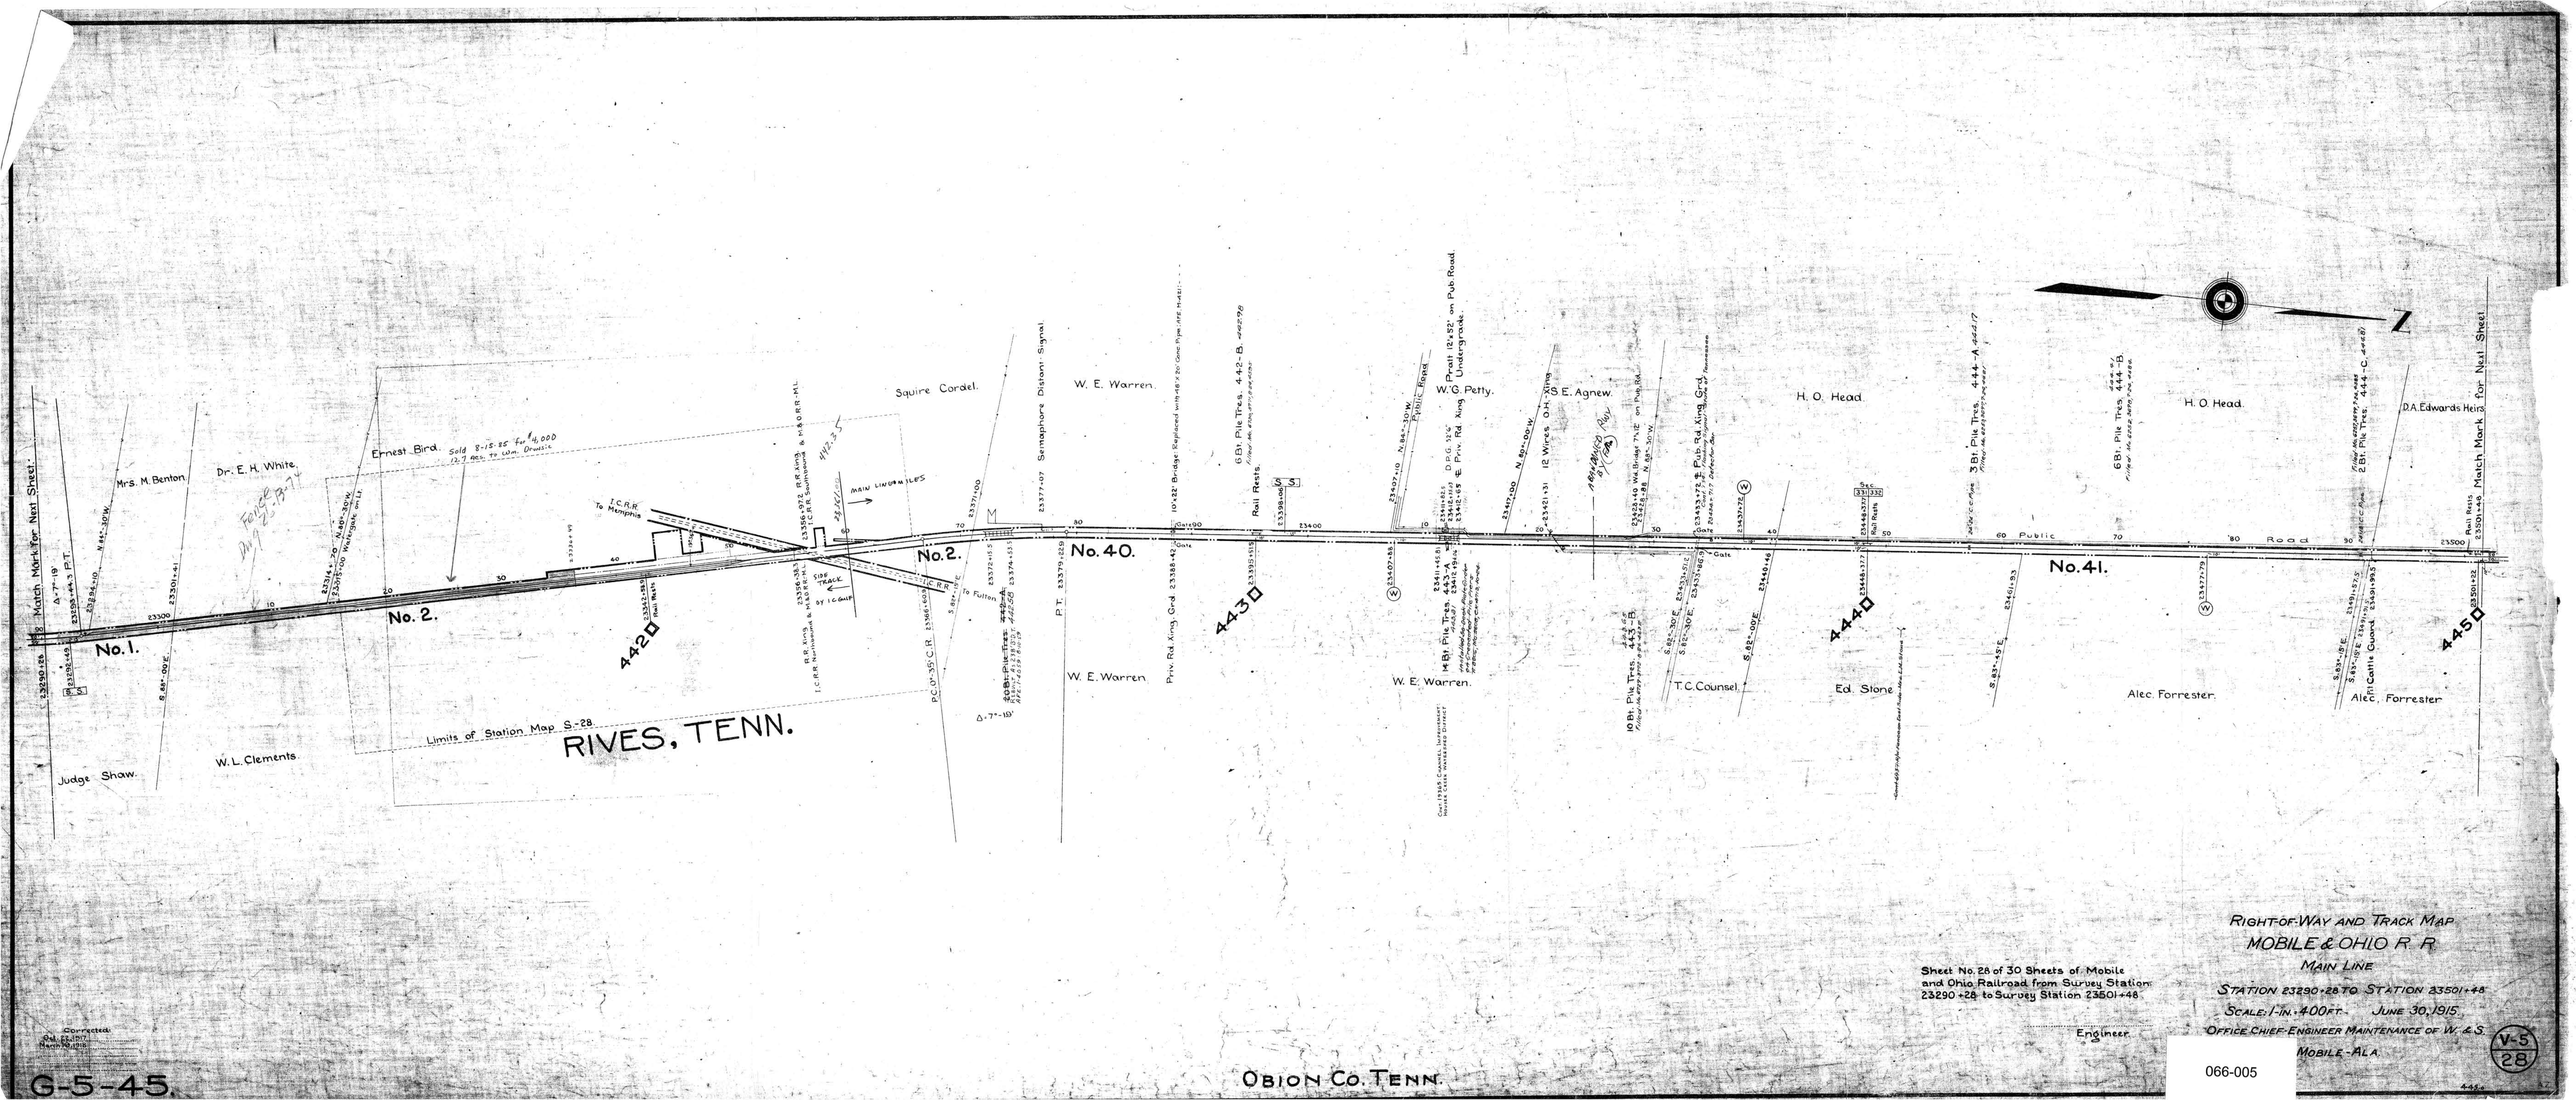

Match Mark for Next Sheet
Mrs. M. Benton
Dr. E. H. White
Ernest Bird
Sold 8-15-85 for $4,000
12.7 Acs. to Wm. Drussic
Squire Cordel
Semaphore Distant Signal
W. E. Warren
W. G. Petty
S. E. Agnew
H. O. Head
D. A. Edwards Heirs
Match Mark for Next Sheet
No. 1.
No. 2.
No. 2.
No. 40.
No. 41.
442
443
444
445
Public Road
Limits of Station Map S-28
RIVES, TENN.
Judge Shaw
W. L. Clements
W. E. Warren
W. E. Warren
T. C. Counsel
Ed. Stone
Alec. Forrester
Alec. Forrester
Rail Rests
Pratt 12'x52' on Pub. Road Undergrade
Semaphore Distant Signal
Priv. Rd. Xing. Grd.
Priv. Rd. Xing
Pub. Rd. Xing. Grd.
Cattle Guard
Gate
Main Line Miles
Side Track
Corrected
Sheet No. 28 of 30 Sheets of Mobile and Ohio Railroad from Survey Station 23290+28 to Survey Station 23501+48
Engineer
RIGHT-OF-WAY AND TRACK MAP
MOBILE & OHIO R. R.
MAIN LINE
STATION 23290+28 TO STATION 23501+48
SCALE: 1-IN.=400 FT. JUNE 30, 1915.
OFFICE CHIEF-ENGINEER MAINTENANCE OF W. & S.
MOBILE-ALA.
V-5
28
G-5-45.
OBION CO. TENN.
066-005