Item No.	Work Auth.	Description.	Date Completed.
1	1923	Removed [illegible]	Feb. 1924
2	1923	Removed [illegible]	Feb. 1924
3	1923	Removed [illegible]	Feb. 1924
4	1923	Lowered [illegible]	March 1924
5	1923	Lowered [illegible]	June 1924
6	1923	Added [illegible]	Oct. 1924
7	1923	Relocated [illegible]	Oct. 1924
8	1923	Relocated [illegible]	Oct. 1924
	1917	Sec. 1-29 to 44 Exp. 34 18 R.P. with 24 S.C.W. L.P.	April 1, 1924

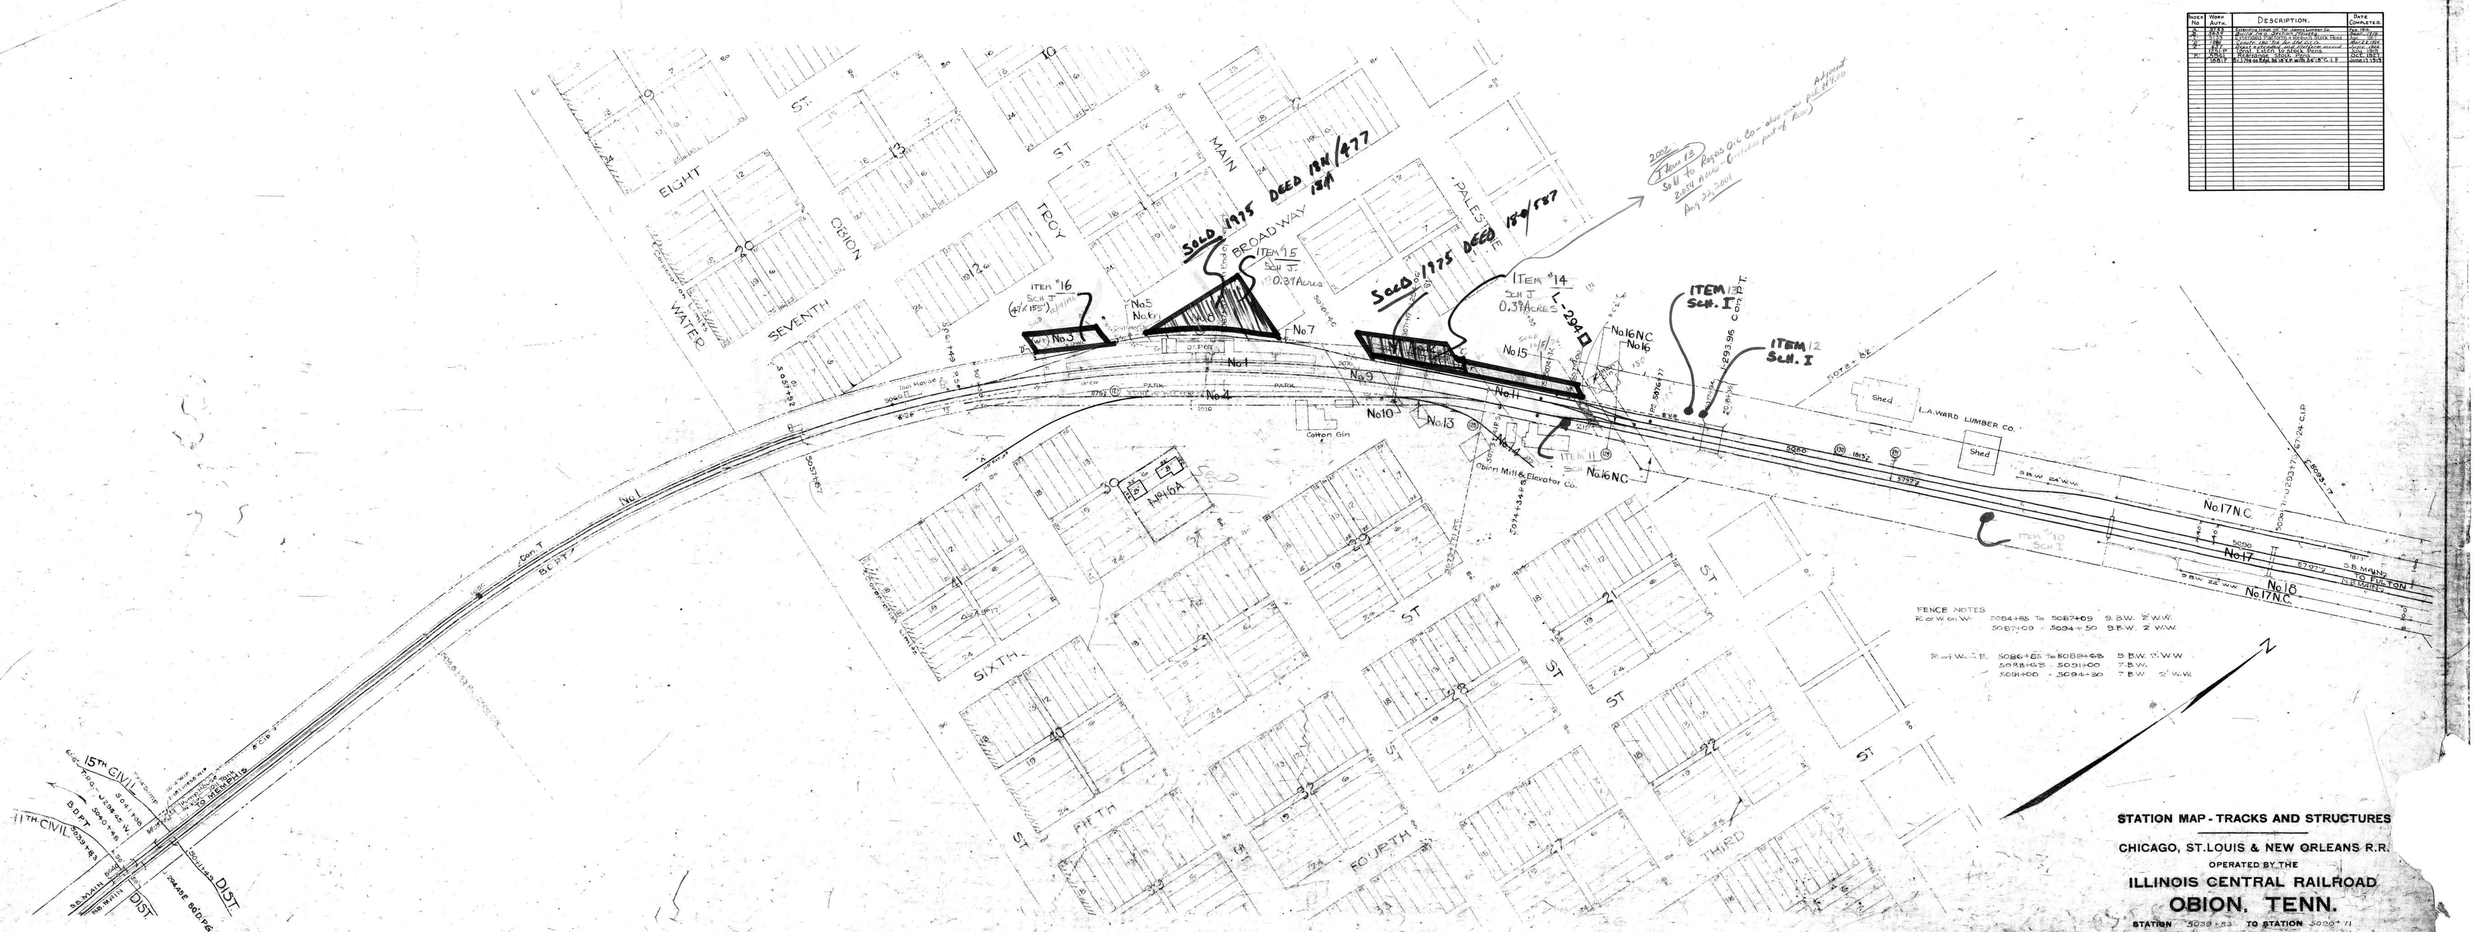

Sheet No. 1 of 1 Sheet. Location section 1 (Trim) Notebook
between 30 miles of the Illinois Central Railroad and extending from
survey station 5189+94 to survey station 5550+96

STATION MAP - TRACKS AND STRUCTURES

CHICAGO, ST. LOUIS & NEW ORLEANS R.R.

OPERATED BY THE

ILLINOIS CENTRAL RAILROAD

OBION, TENN.

STATION 5039+53 TO STATION 5095+71

M. P. L-293+72.14 TO M. P. L-294+66.6

SCALE: 1 IN. = 100 FT. JUNE 30, 1925.

REV. DEC. 31, 1927

OFFICE OF CHIEF ENGINEER.

CHICAGO, ILL.

066-011