No.	Grantor	Grantee	Instr.	Date	Record		Cust No.	Remarks
1	H I Wade	P & M R R Co.	Condn	7-4-72			50	
2	A Wade et al	C ST L & N O RR Co	W D	4-7-14	B-6-263	9-19-14	92	
3	J H Whiteside & wf	P & M R R Co.	R/W D	5-21-72	B-3-549	8-11-83	51	
4	J H Whiteside et al	P & M R R Co.	Condn	7-4-72			49	
5	B L Stovall et al	P & M R R Co.	Condn	7-1-72			48	
6	T E Christian & wf	C ST L & N O RR Co	W D	5-7-14	B-5-166	7-8-14	52	
			Fuse.					
7	G H Clemmons & wf	C ST L & N O RRCo	W D	4-16-14	B-5-189	7-8-14	61	
8	W H Farris	P & M R R Co	R/W D	4-16-72	B-3-549	8-11-83	51	
9	W H Farris	P & M R R Co	R/W D	4-16-72	B-3-549	8-11-83	51	
	G F Potts & wf	C O & S W R R Co	W D	11-19-67	G-315	11-21-67	47	
10	T P Palmer & wf	C ST L & N O RR Co	W D	4-2-14	B-5-193	7-8-14	76	
10A	State of Tenn.	Miss. River R R Co.	Charter	1-20-56			L&D V10 P5	Not in use
11	J M Bell & wf	P & M R R Co.	Q C D	7-26-74	Z-2-273	3-26-82	46	
12	H H Wade et al	C ST L & NO RR Co	W D	4-16-14	B-6-191	7-8-14	60	
13	J H Head, Jr & wf	C STL & N O RRCo	W D	4-16-14	B-6-192	7-8-14	79	
14-A	State of Tenn.	Miss. River R R Co.	Charter	1-20-56			L&D V10 P5	Not in use
14-B	State of Tenn.	Miss. River R R Co.	Charter	1-20-56			L&D V10 P5	Not in use
14	W P Caldwell	C O & S W R R Co.	Deed	11-3-82	L.2-639	11-3-82	44	
16	W J Caldwell & wf	C STL & S G RR Co	W D	4-16-14	B.6-194	7-8-14	77	
17	W P Caldwell et al	I C R R Co	Condn	7-4-14	B.6-272	9-19-14	101	
	I C R R Co	C ST L & N O R R Co	Q C D	9-11-14	B.6-275	9-19-14	102	
17	W P Caldwell	C O & S W R R Co.	Deed	11-3-82	L.2-639	11-3-82	44	
→	E Guy et al	C ST L & N O RR Co	W D	4-2-14	B.6-195	7-8-14	76	
18	E Guy et al	C ST L & N O RR Co	W D	4-25-14	B-6-195	7-8-14	76	
19	W J Caldwell et al	C ST L & N O RR Co	W D	3-1-04	Z-6-394	5-3-04	45	
20	O T Taylor	I C R R Co.	Cont.	4-30-98	E-5-475	5-28-06	09764	
21	E A Hollow	P & M R R Co	R/W D	5-29-72	B-3-547	8-11-83	51	
22			Fuse.					
23			Agr. Poss.					
24	W H Caldwell et al	Paducah & Gulf RRCo	Agrmt	3-17-69			125	
25	M & O R R Co.	I C R R Co.	Cont.	6-21-11			0-16094	
26	M & O R R Co.	I C R R Co.	Cont.	10-23-03			0-7551	
27	W H Caldwell et al	P & G R R Co.	Agrmt	1-21-69			125	
28			Agr. Poss.					
29								

R of W on West:				
5496+71	to	5512+36	7 B.W. I Bd.	
5513+19	"	5540+95	5B.W. 24' W.W.	
5541+86	"	5549+57	5B.W. 36' W.W.	
5549+57	"	5552+46	5 B.W. 24' W.W.	
5553+92	"	5569+88	9 B.W.	
5570+00	"	5593+15	3 B.W. 24' W.W.	
5614+50	"	5618+55	3 B.W. 24' W.W.	
5641+16	"	5646+54	5 B.W.	
5647+30	"	5654+28	Posts + Wire Down.	
R of W on East: 5496+71	"	5512+36	4 B.W. 15' W.W.	
5512+36	"	5541+07	4 B.W. 36' W.W.	
5545+00	"	5549+57	5 B.W. 24' W.W.	
5549+57	"	5552+98	3 B.W. 24' W.W.	
5554+11	"	5570+97	2 B.W. 24' W.W.	
5571+19	"	5579+70	7 B.W.	
5580+10	"	5583+30	5 B.W.	
5583+75	"	5588+60	4 B.W. 24' W.W.	
5597+66	"	5600+00	4 B.W. 42' W.W.	
5623+50	"	5626+17	1 B.W. 3 B.P.	
5637+35	"	5639+80	4 B.W. 30' W.W.	
5640+93	"	5641+76	1 B.W. 35' W.W.	
5641+76	"	5652+30	3 B.W. 24' W.W.	

No.	Grantor	Grantee	Instr.	Date	Record		Cust. No.	Remarks
			Opal Pfirm					
30	M & O R R Co		Adv Poss.					
31	U E Shore et al	C ST L & N O R Co	W D	4-16-14	B-6-397	7-8-14		
32	J Polk & wf	T T Norton for P&G RR Co	R/W D	4-4-69	Q-449	6-21-69	73	
33	T L Hauser & wf	C ST L & N O RR Co.	W D	4-20-14	B-5-106	7-8-14	74	
34	J B Condra et al	C ST L & N O RR Co.	W D.	6-26-13	B-387	7-28-17	123	
35	S.H. Dickey & Wf.	"	"	3-15-30	11-318	3-29-30	127	

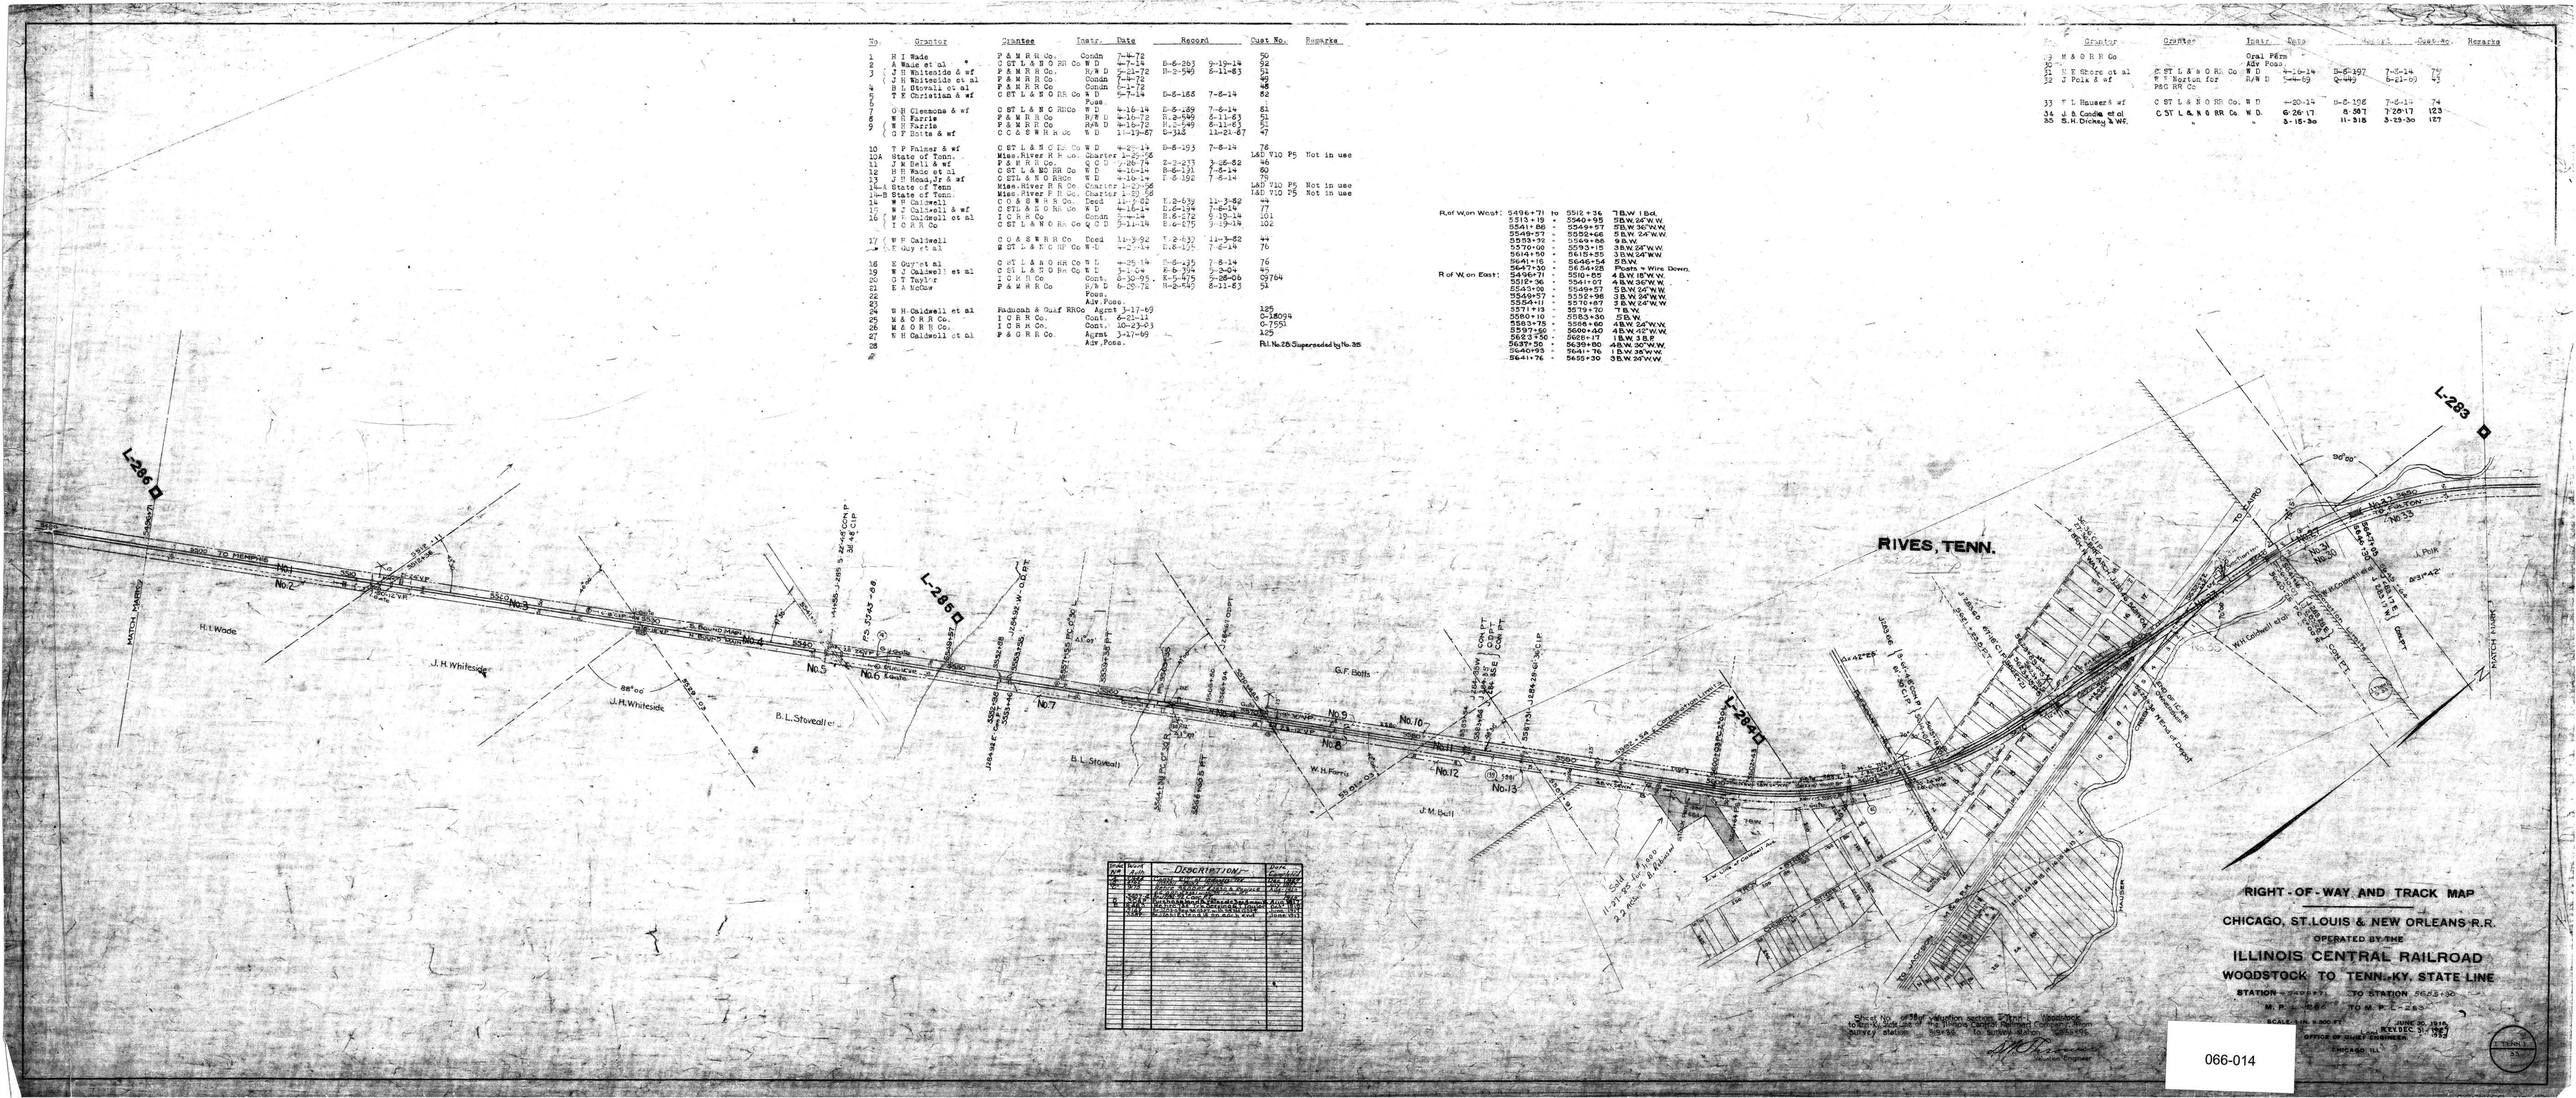

RIGHT-OF-WAY AND TRACK MAP

CHICAGO, ST. LOUIS & NEW ORLEANS R.R.

OPERATED BY THE

ILLINOIS CENTRAL RAILROAD

WOODSTOCK TO TENN.-KY. STATE LINE

STATION 5496+71 TO STATION 5653+30

M.P. 286.87 TO M.P. L-283.0

SCALE: 1 IN. = 200 FT. JUNE 30, 1928

I.CN. REVISED 3-1-1952

OFFICE OF CHIEF ENGINEER

CHICAGO, ILL.

Sheet No. 28 of valuation sections 2 Tenn-1 Woodstock to Rives, Sub Line of the Illinois Central Railroad Company from survey station 5496+71 to survey station 5653+30.

Chief Engineer

Division Engineer

TENN. 33

066-014