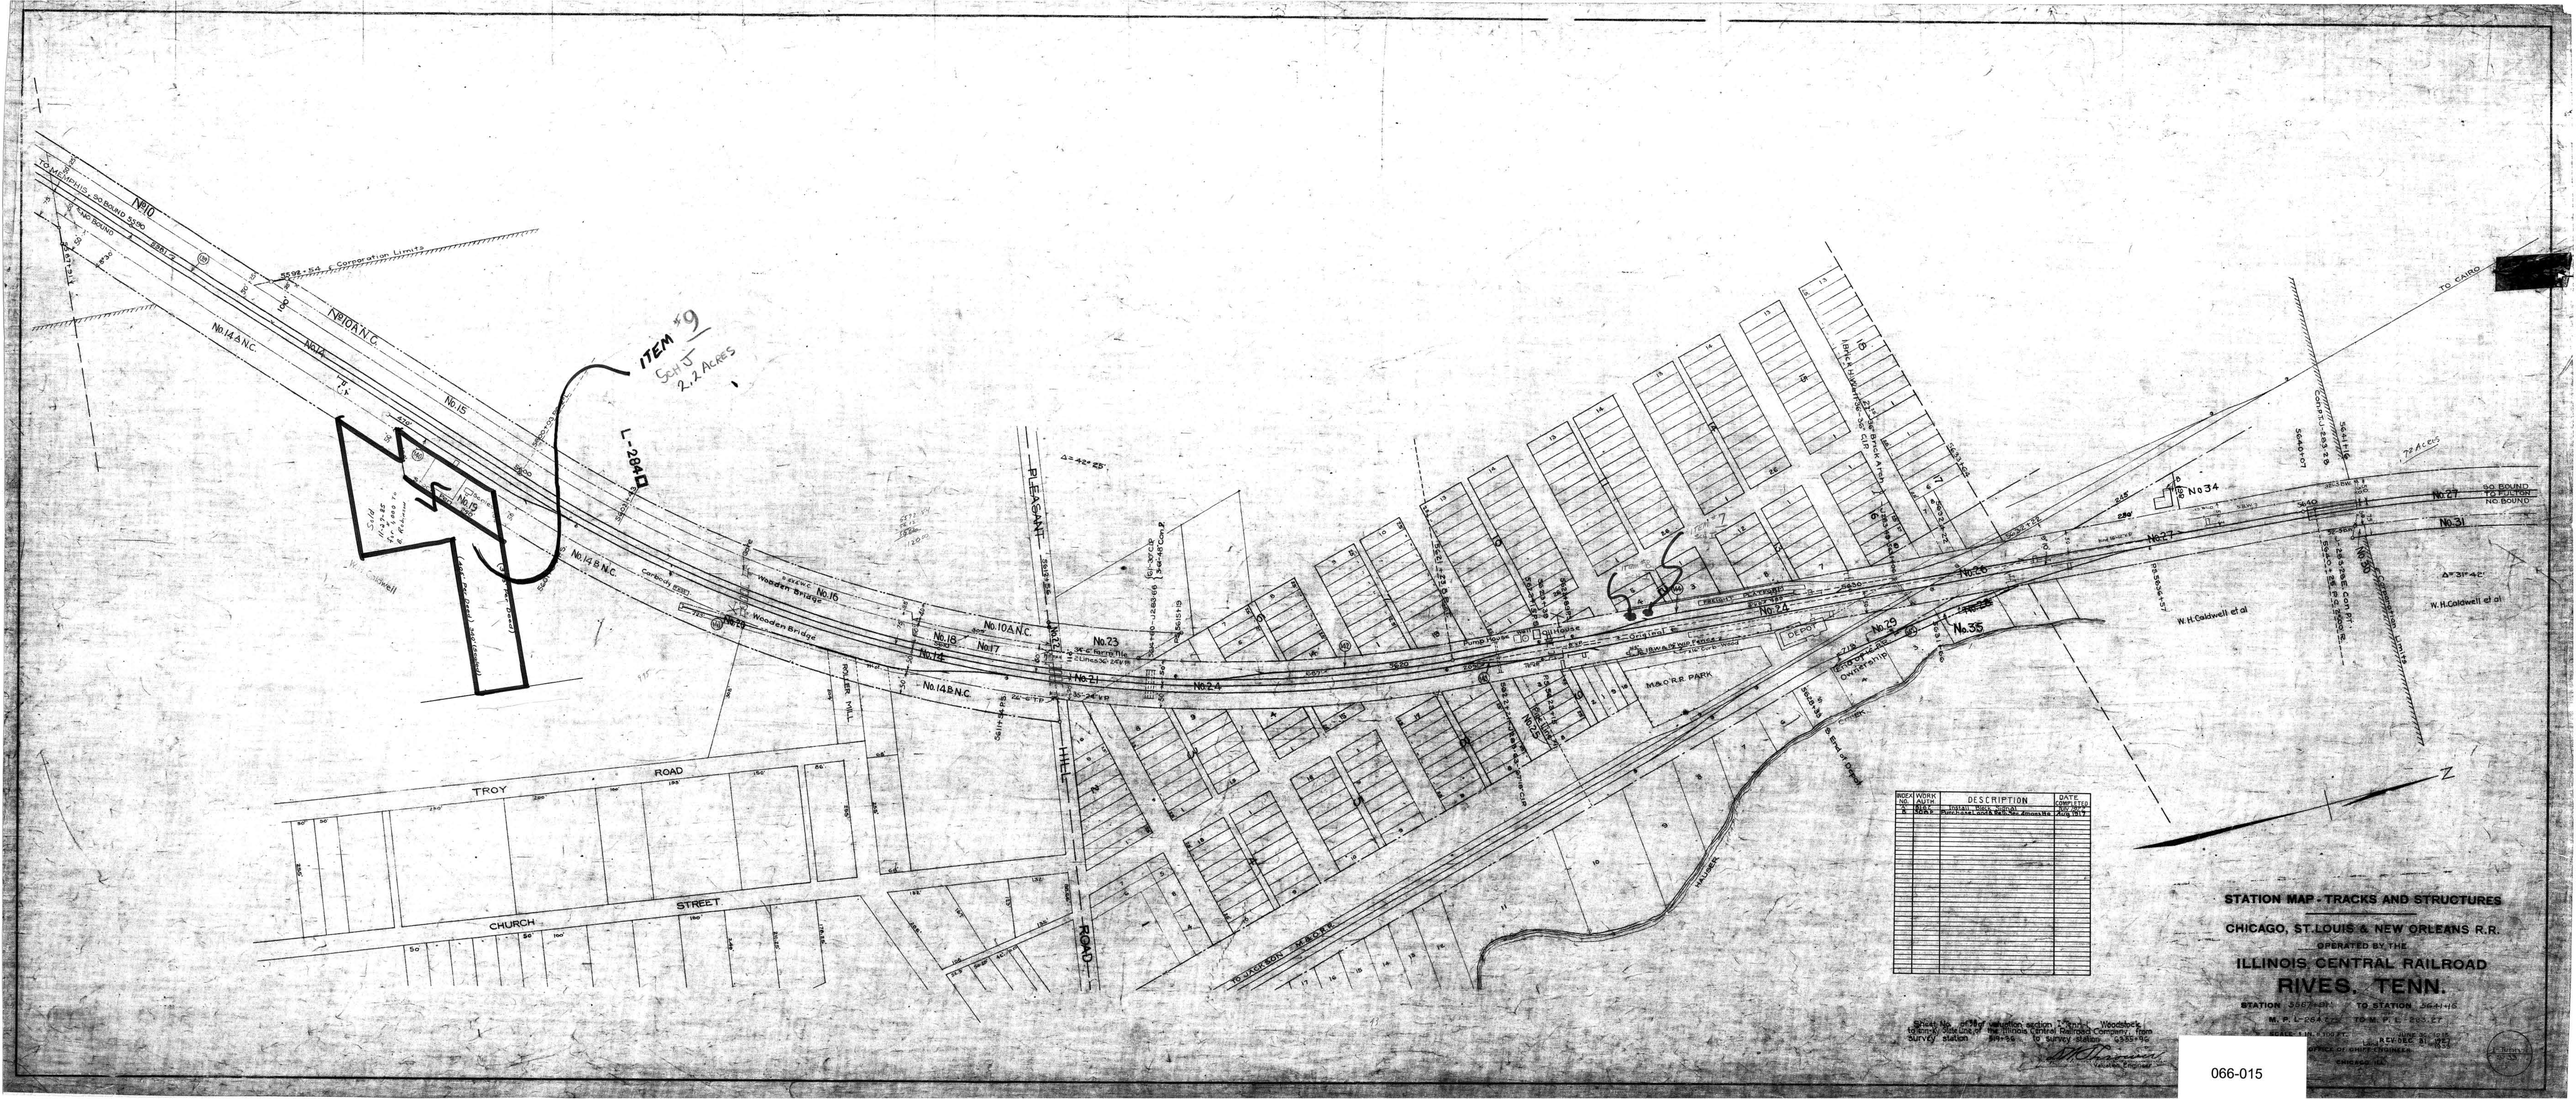

INDEX NO.	WORK AUTH.	DESCRIPTION	DATE COMPLETED
A	8154	FULTON TRACKS ADDITIONAL	1917 Aug
B	8269	PURCHASE NOTE RAILROAD ADDITIONAL	Aug 1919

Sheet No. 8 of 38 of valuation section Tenn-1 Woodstock to Sunset, State Line of the Illinois Central Railroad Company, from survey station 819+56 to survey station 6355+96

Valuation Engineer

STATION MAP - TRACKS AND STRUCTURES

CHICAGO, ST. LOUIS & NEW ORLEANS R.R.

OPERATED BY THE

ILLINOIS CENTRAL RAILROAD

RIVES, TENN.

STATION 3587+81 TO STATION 3641+16

M. P. L-284.272 TO M. P. L-283.27

SCALE 1 IN. = 100 FT. JUNE 30-1915

REV. DEC. 31, 1917

OFFICE OF CHIEF ENGINEER

CHICAGO, ILL.

066-015