No.	Grantor	Grantee	Instr.	Date	Record		Inst. No.	Remarks
1	J Polk & wf	W F Norton for P & O R R Co.	R/W D	6-1-69	Q-449	6-21-69	53	
2	C L Hauser & wf	O St L & N O R R Co	W D	4-23-14	B.6-198	7-8-14	74	
3	W H Anderson & wf	W F Norton for P & O R R Co	R/W D	5-5-69	Q-447	6-17-69	42	
4	R H Joyner & wf	O St L & N O R R Co	W D	4-23-14	B.6-195	7-8-14	73	
5	T B Moffat	P & W R R Co	R/W D	6-7-72	B.2-550	8-11-83	61	
6	L C Moffat & wf	O St L & N O R R Co	W D	4-17-14	B.6-200	7-8-14	72	
7	L C Moffat & wf	O St L & N O R R Co	W D	5-4-14	B.6-266	9-13-14	93	
8	J G Smith, Trustee	W F Norton for P & O R R Co.	R/W D	5-4-69	Q-446	6-21-69	39	
9	J F Howard & wf	O St L & N O R R Co	W D	4-23-14	B.6-201	7-8-14	71	
10	C Edwards et al	O St L & N O R R Co	W D	8-26-14	B.6-320	9-15-15	113	
11	J H Stover et al	O St L & N O R R Co	W D	4-16-14	B.6-202	7-8-14	70	
12	J H Stover & wf	O St L & N O R R Co	W D	6-24-14	B.6-266	9-13-14	96	
13	J H S Ward & wf	O St L & N O R R Co	W D	4-17-14	B.6-204	7-8-14	69	
14	J W S Ward & wf	O St L & N O R R Co	W D	6-24-14	B.6-269	9-19-14	99	
15			Poss					
16	C Wilson et al	O St L & N O R R Co	W D	4-21-14	B.6-205	7-9-14	66	
17	C Wilson et al	O St L & N O R R Co	W D	10-14-14	B.6-344	1-23-15	106	
18	C A Wilson et al	O St L & N O R R Co	W D	4-29-03	O.6-321	6-9-03	40	
19	C Wilson Sr. et al	O St L & N O R R Co	W D	11-27-03	T.6-164	2-18-04	41	
20	T M Jernigan & wf	O St L & N O R R Co	W D	6-27-14	B.6-340	11-2-14	113	
21	S Duncan et al	O St L & N O R R Co	W D	6-17-14	B.6-333	11-2-14	107	
22	J Robert & wf	O St L & N O R R Co	W D	1-11-03	O.6-290	6-4-03	37	
23	J Robert & wf	O St L & N O R R Co	Agrmt	11-2-03	O.6-267	11-28-03	38	

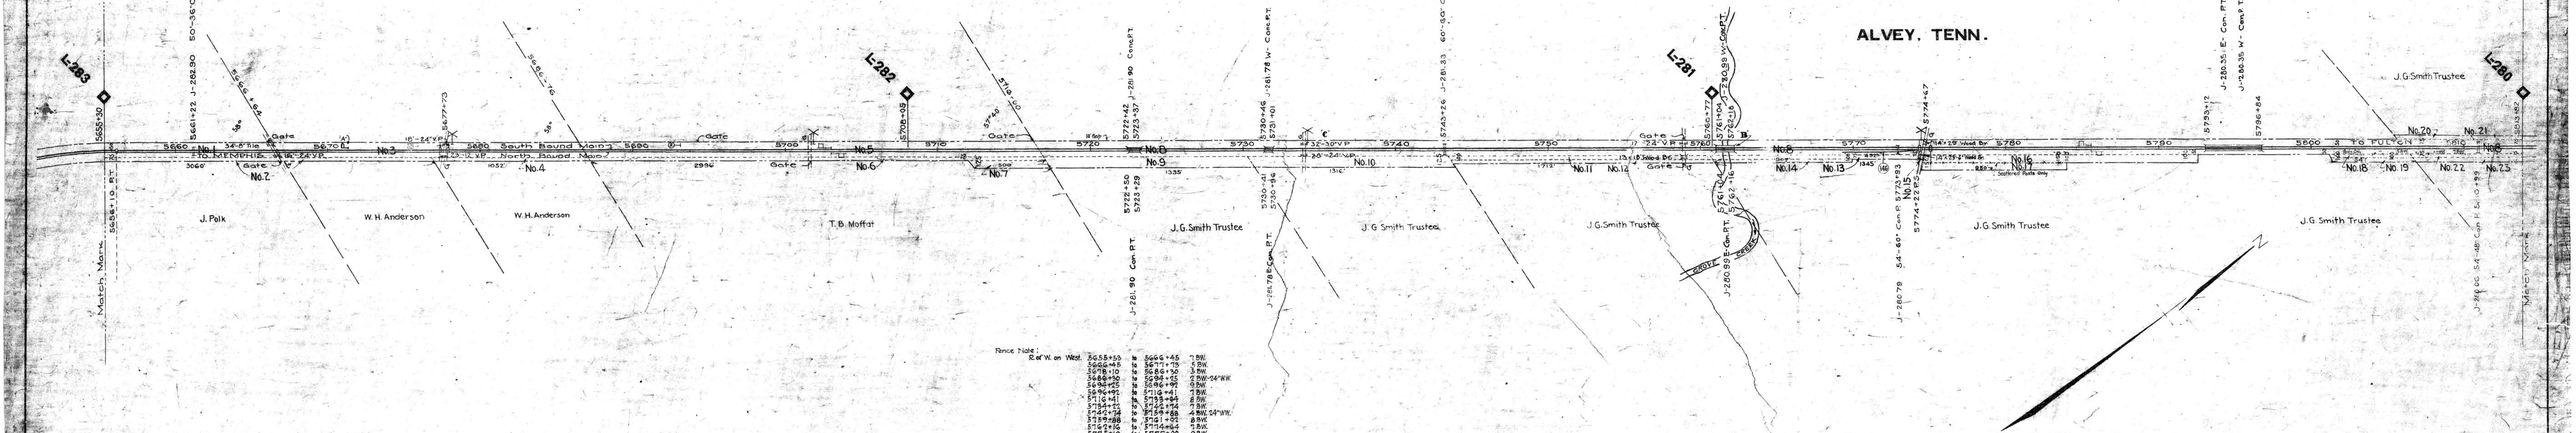

Rance Note:

R. of W. on West	5655+30	to	5665+45	5 BW.
	5660+45	to	5677+75	5 BW.
	5678+10	to	5686+30	3 BW.
	5686+50	to	5690+65	5 BW-54" WW.
	5690+65	to	5696+91	5 BW.
	5696+91	to	5716+41	3 BW.
	5716+41	to	5733+94	2 BW.
	5734+11	to	5742+54	3 BW.
	5742+54	to	5759+88	2 BW. 54" WW.
	5759+88	to	5767+05	8 BW.
	5767+05	to	5776+44	5 BW.
	5776+10	to	5777+90	9 BW.
	5777+90	to	5780+15	3 BW.
	5801+00	to	5805+44	5 BW.
	5805+44	to	5810+65	5 BW.
	5810+65	to	5815+60	2 BW-54" WW.
R. of W. on West	5655+30	to	5665+45	3 BW. 50" WW.
	5665+45	to	5677+75	4 BW-54" WW.
	5677+75	to	5687+10	3 BW.
	5687+10	to	5711+33	3 BW.
	5711+33	to	5749+63	Public only.
	5749+63	to	5760+77	2 BW-54" WW.
	5760+77	to	5770+00	3 BW-54" WW.
	5770+00	to	5772+16	2 BW-54" WW.
	5772+16	to	5784+00	Scattered Public Only.
	5784+00	to	5801+30	Public Only.
	5801+30	to	5804+00	5 BW.
	5804+00	to	5807+90	5 BW.
	5807+90	to	5815+60	3 BW.

PAGE NO.	PARCEL NO.	DESCRIPTION	DATE COMPLETED
1	1	Sheet No. 1 of 58 of valuation section 1 (Tenn.) Woodstock Kentucky State Line of the Illinois Central Railroad Company. Survey station 5655+30 to survey station 6155+96.	Mar. 1914
2	2	Sheet No. 2 of 58 of valuation section 1 (Tenn.) Woodstock Kentucky State Line of the Illinois Central Railroad Company. Survey station 5815+60 to survey station 6315+96.	Mar. 1914

Sheet No. of 58 of valuation section 1 (Tenn.) Woodstock Kentucky State Line of the Illinois Central Railroad Company. Survey station 5655+30 to survey station 6315+96.

Chief Engineer

RIGHT-OF-WAY AND TRACK MAP

CHICAGO, ST. LOUIS & NEW ORLEANS R.R.

OPERATED BY THE

ILLINOIS CENTRAL RAILROAD

WOODSTOCK TO TENN.-KY. STATE LINE

STATION 5655+30 TO STATION 6315+96

M. P. L. 0.000 TO M. P. L. 7.196

SCALE: 1 IN. = 300 FT. DATE JUNE 30, 1915

REV. DEC. 31, 1937

OFFICE OF CHIEF ENGINEER

CHICAGO, ILL.

066-016