No.	Grantor	Grantee	Instr.	Date	Record		Cost No.	Remarks
							LAD V10 P5	
Pt-1	State of Tenn.	Miss.River R R Co	Charter	1-29-56			LAD V10 P5	Not in use
Pt-1	State of Tenn.	Miss.River R R Co	Charter	1-29-56				
2	W A Bowers & wf	C ST L & N O R R Co	W D	6-5-03	0-6-370	7-9-03	20	
3	State of Tenn.	Miss.River R R Co.	Charter	1-29-56			LAD V10 P5	Not in use
4	J C Griffin & wf	C ST L & N O RR Co	W D	4-11-03	0-6-286	6-4-03	19	
Pt 5	State of Tenn.	Miss.River R R Co	Charter	1-29-56			LAD V10 P5	
Pt 5	State of Tenn.	Miss.River R R Co	Charter	1-29-56			LAD V10 P5	Not in use
Pt 5	State of Tenn.	Miss.River R R Co	Charter	1-29-56			LAD V10 P5	Not in use
6	G J Pierce & wf	C ST L & N O RR Co.	W D	2-21-03	0-6-325	6-9-03	17	
7	A J Lowe & wf	C ST L & N O RR Co	W D	4-11-03	0-6-258	6-4-03	18	
8	State of Tenn.	Miss.River R R Co	Charter	1-29-56			LAD V10 P5	
9	A J Lowe & wf	C ST L & N O RR Co	W D	4-11-03	0-6-258	6-4-03	18	
Pt 10	State of Tenn.	Miss.River R R Co	Charter	1-29-56			LAD V10 P5	
Pt 10	State of Tenn.	Miss.River R R Co	Charter	1-29-56			LAD V10 P5	Not in use
Pt 10	State of Tenn.	Miss.River R R Co.	Charter	1-29-56			LAD V10 P5	Not in use
11	A G Johnson et al	C ST L & N O RR Co.	W D	2-4-14	B-8-375	11-27-19	1/1	
12	A G Johnson & wf	C ST L & N O RR Co	W D	4-1-03	0-6-315	6-9-03	16	
13	J E Morris & wf	C ST L & N O RR Co	W D	4-11-03	0-6-226	6-4-03	14	
14	G W Pierce & wf	C ST L & N O R R Co	W D	4-11-03	0-6-224	6-4-03	14	
15	G L Bowen & wf	C ST L & B O RR Co.	W D	2-20-03	0-6-425	6-11-03	13	
16	J B E Gates & wf	C ST L & N O RR Co.	W D	4-11-03	0-6-232	6-4-03	14	
17	J B E Gates & wf	C ST L & N O RR Co.	W D	8-1-03	0-6-500	8-31-03	11	

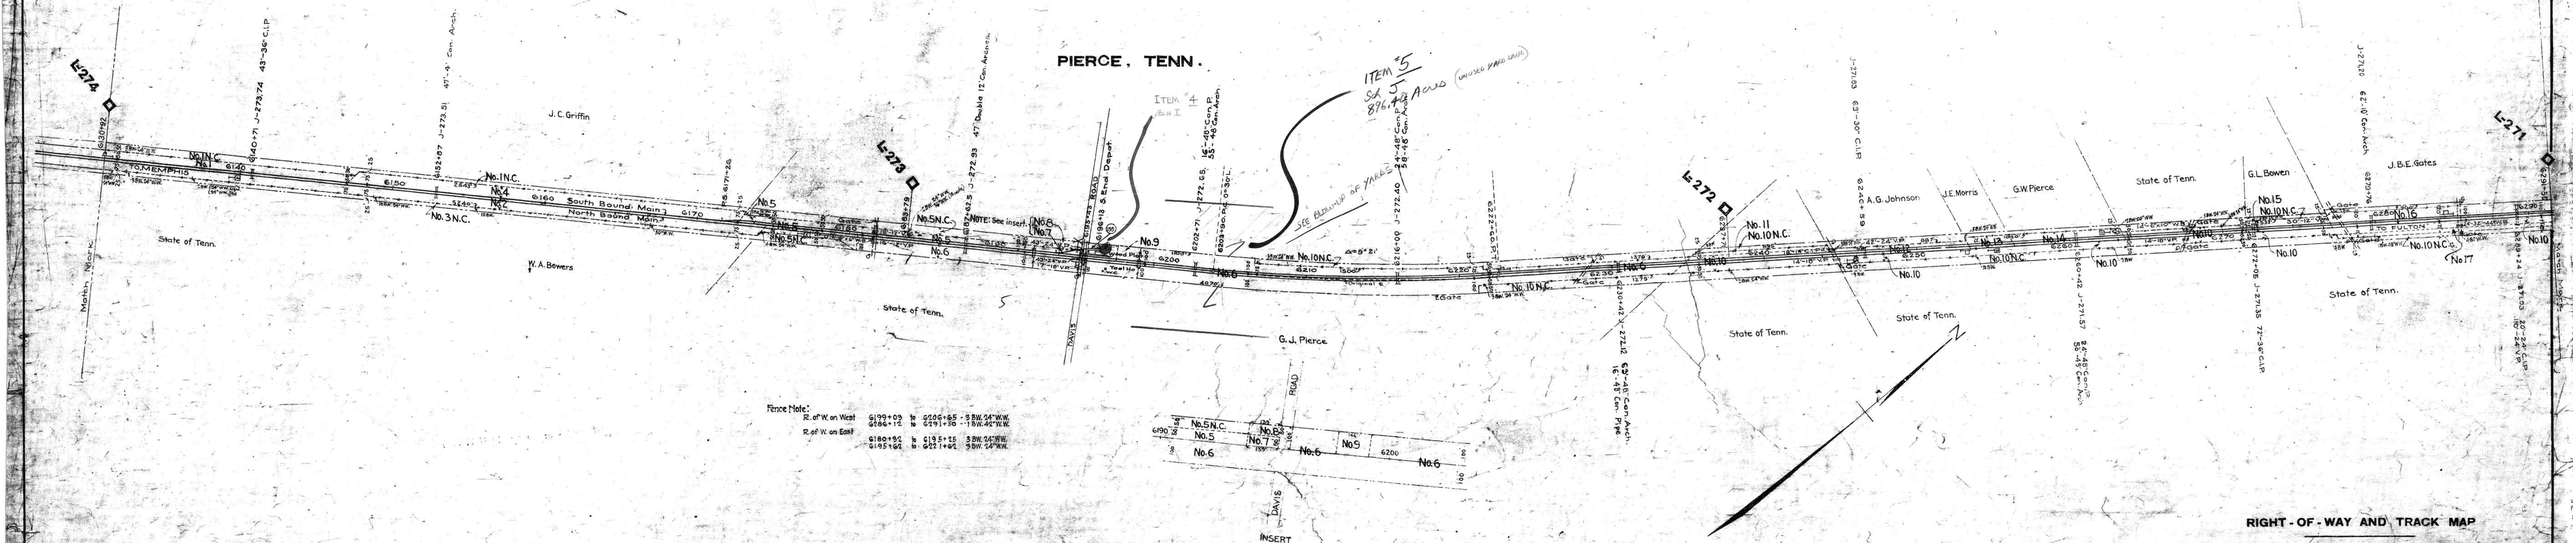

RIGHT-OF-WAY AND TRACK MAP

CHICAGO, ST. LOUIS & NEW ORLEANS R.R.

OPERATED BY THE

ILLINOIS CENTRAL RAILROAD

WOODSTOCK TO TENN.-KY. STATE LINE

STATION 6130+92 TO STATION 6291+50

M. P. L-274 TO M. P. L-271

SCALE: 1 IN. = 200 FT.

JUNE 30, 1905

Sheet No. of Map showing valuation section 1 from Woodstock, Tenn. to Kentucky State Line of the Illinois Central Railroad, respectively from survey station Sta. 0+00 to survey station 6552+96

BUREAU OF VALUATION

OFFICE OF CHIEF ENGINEER

CHICAGO, ILL.

066-019