A.F.E. No.	Date	Comp. Description of change
11595	4-16-29	Replacing 48" 3'-3" B.C.U.V. B&B 20685+03 with 48" 48" reinf. conc. pipe
27676	11-20-40	Ret. of stock pen
43986		Ret. Self Sub House Sold H.C. Swain
47680	3-19-56	Ret. Sour House Lot, Foreman's & Laborer's house
48755	8-30-57	Ret. Depot at Ducktown
51558	10-15-59	Ret. 2.06 Trk.#8-9
53183	6-16-63	Work done in 8-9-63

Par.	Grantor	Grantee	Inst.	Date	Cust. No.
2	LENER	Lula Ella Ross Swain	Deed	3-5-56	9112

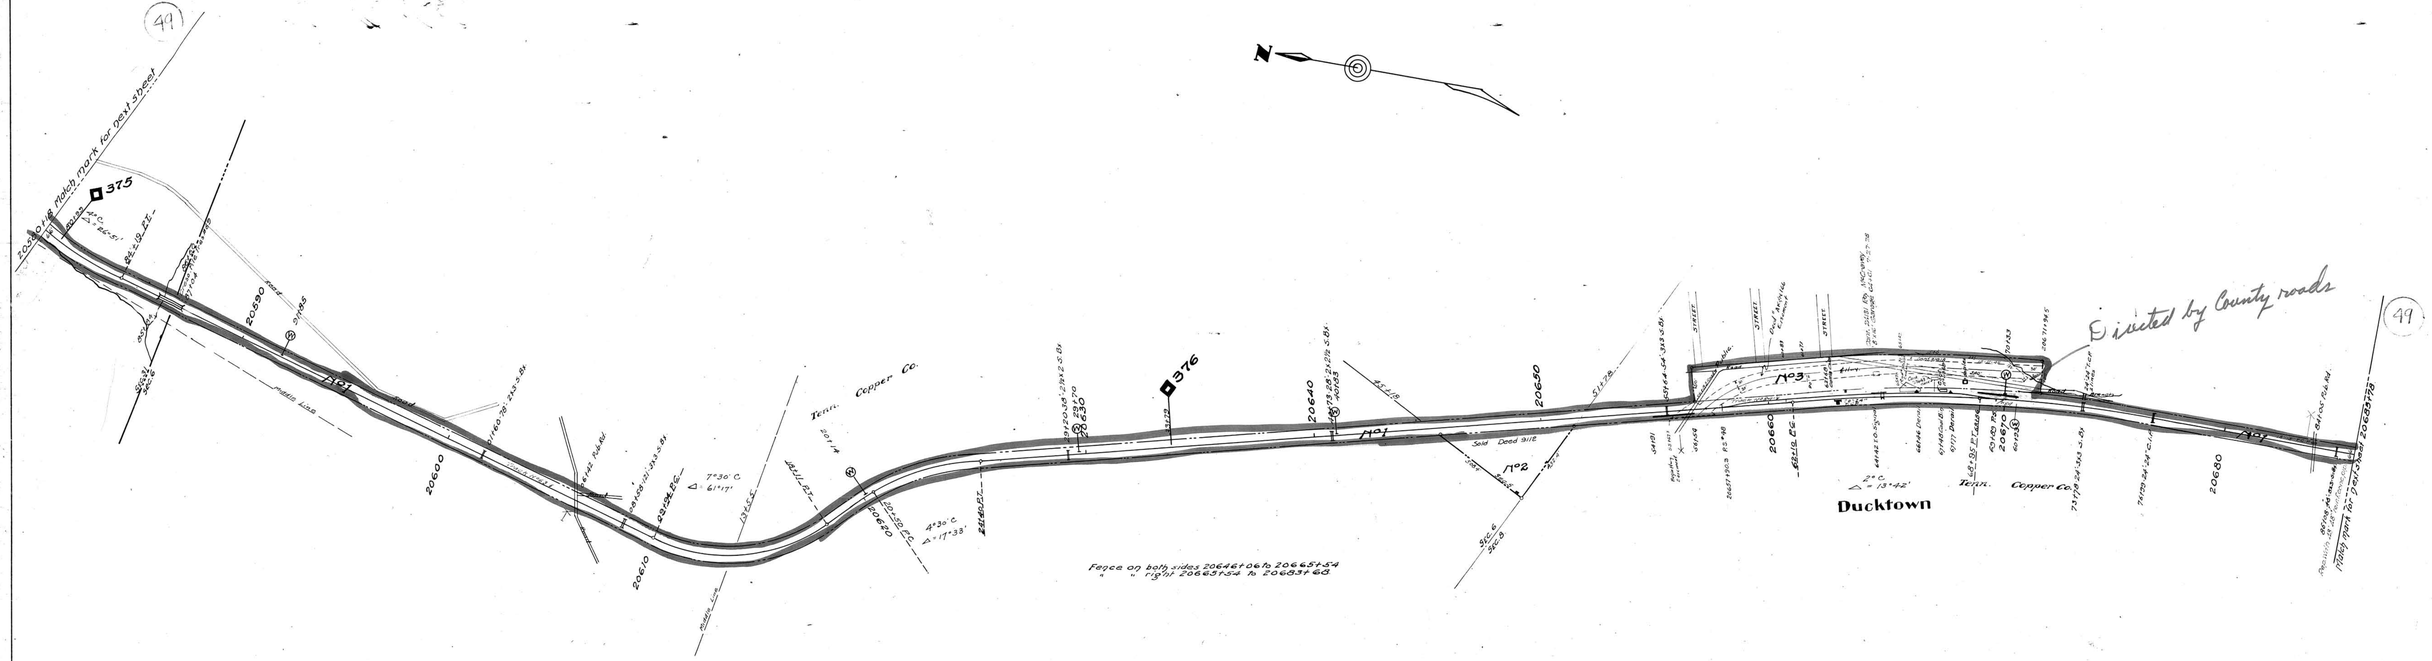

Cont 25152 10-23-36 Sou. Bell Tel & Tel Co. Wires on L&N Poles Turtletown to Ducktown C.A.N.C. 1-6-42.
" 11195 (B.A.) John T. Johnson Lease Part Par. 3 (Conc.)
" 32495 B-1-41 T.V.A. - Lease of 3.425" area in Ducktown Freight depot & sta. 20516+72.5
L.F. 15400 " 31172 ~~10-11-48 C.J. Johnson Lease 240 feet Blk. pk. of Hwy. 68 Sta. 20482 to Hwy. MEM. 11-12-53 Ext. to 12-10-63~~ Can. 3-5-54
" 40633 " 37643 8-8-49 Dept. of Hwys and Public Works of Tenn. one 8000 gal. asphalt storage tank and 40' of 3" W.I. Pipe 18" under gr. & Sta. 67+27
— 40191 " 38350 6-9-50 C.T. Pressing a Coal Bin & Lease of 44 sq. ft. Sta. 65+70 to 66+16 (Cancelled)
— " 39009 4-26-51 W.E. Dale Lease of a strip of land and a 10' road at Sta. 20650+00 (Can. 4-1-63)
L.F. 40747 " 38350 Sub-E. Chy. Grants Lease of 8100 sq. ft. (90x90) plus of Sta. 67+83 to 69+73 CANC. 1-31-63
L.F. 40797 " 38350 7-9-51 B.F. Pedsward Coal Bin & Lease of One Car Space Trk. #8-9 Sta. 67+70 (Cancel)
— 11889 " 29159 9-19-51 Sou. Bell Tel & Co. Wires on L&N Poles Mile 36.05 to 37.41 Canc. See pf detail 12-2-6
" 43192 7-23-53 Tenn. Hwy. Dept. Agreement as to grade X'ing at Sta. 20657+26.2
Deed MEM 196 7-21-59 Polk County, Tenn. Easement for Hwy. on Elm Avenue, Sta. 20654+81.7, Bearing 116.20671+94.8 (Containing 2.26 acres ±)
Cont 25139 1-8-66 Sou. Bell T&T Co. - Wires on L&N Poles Mile 36.05 to 36.41

POLK CO. TENN.

RIGHT OF WAY AND TRACK MAP
LOUISVILLE AND NASHVILLE R. R. CO.
ATLANTA DIVISION "OLD LINE"
STATION 20580+18 TO STATION 20685+78
SCALE: 1 INCH = 200 FT. JUNE 30 1917.
OFFICE OF CHIEF ENGINEER, LOUISVILLE, KY.

SHEET No. 3/7 OF 71 OF ATLANTA DIVISION - OLD LINE, FROM SURVEY STATION 20580+18 TO SURVEY STATION 20685+78.

VALUATION ENGINEER

070-034

V29
31T

29-31T.