ROANE COUNTY, TENN.

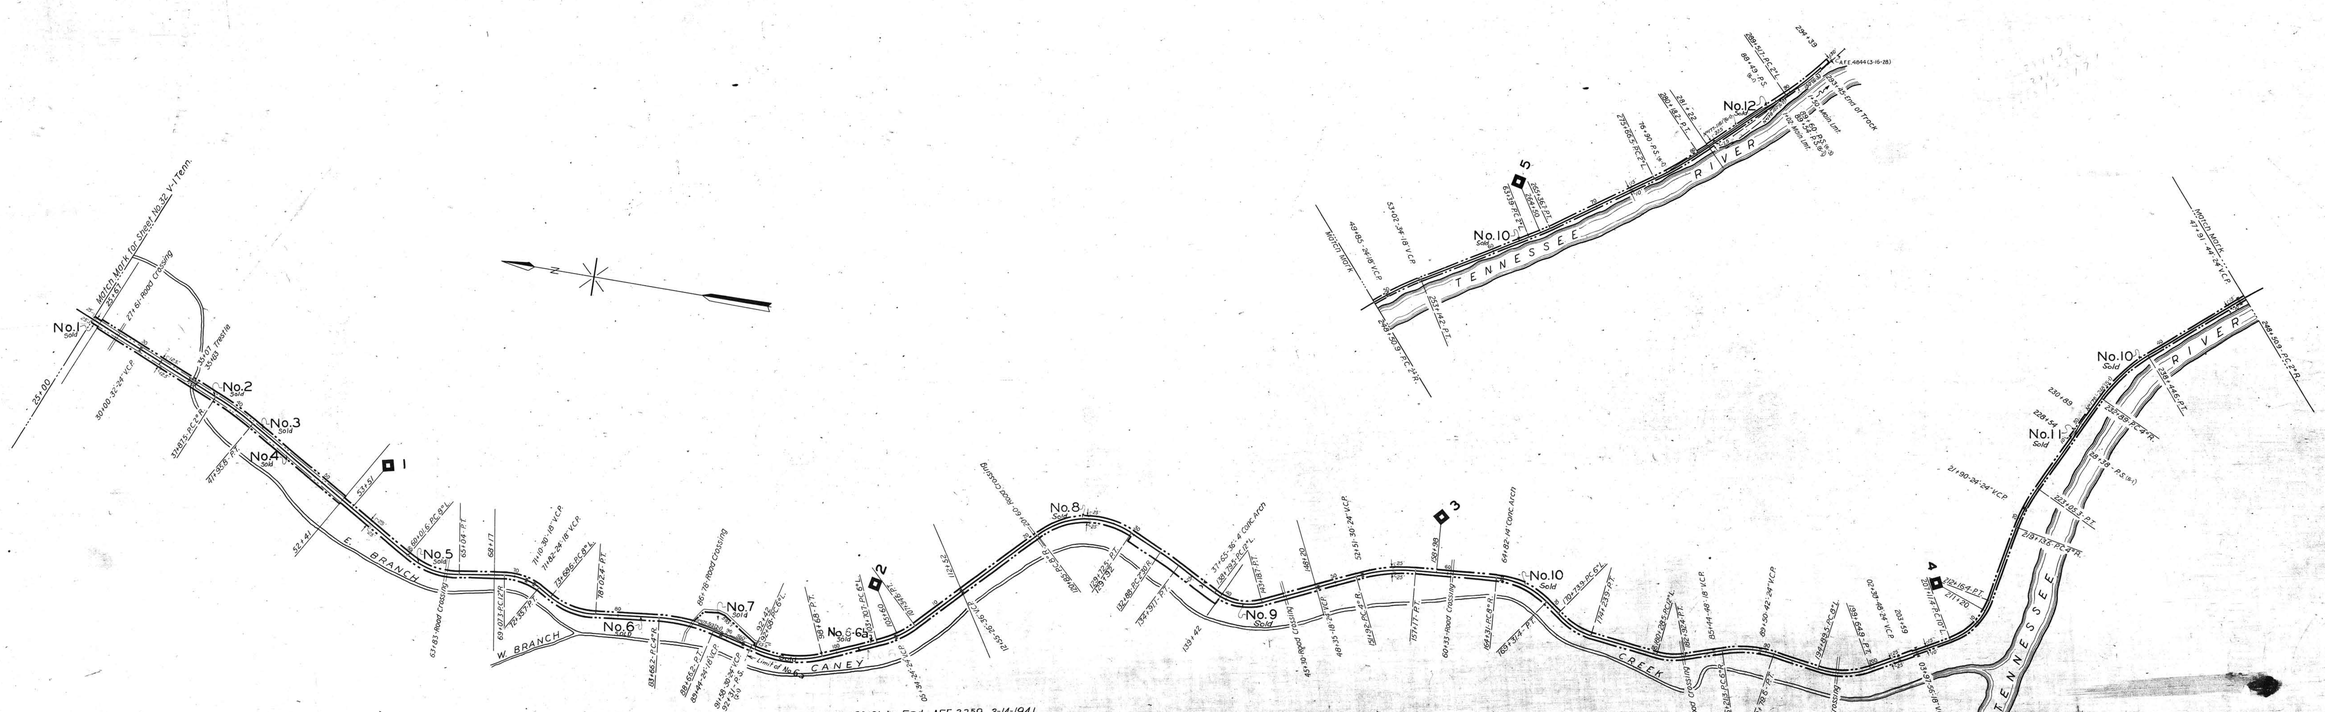


THIS MAP WAS NOT PREPARED OR INTENDED FOR USE AS A REAL ESTATE TITLE MAP. THE RAILWAY COMPANY DOES NOT REPRESENT OR SUGGEST THAT THE PROPERTY LINES AND RIGHT-OF-WAY LINES SHOWN ON THE MAP ARE ACCURATE, OR THAT ANY OTHER INFORMATION ON THE MAP IS CORRECT. THE COMPANY DOES NOT REPRESENT THAT IT HAS CHECKED THIS MAP FOR ACCURACY.

TRACK NUMBERS REFER TO I.C.C. LIST NUMBERS

# RIGHT-OF-WAY AND TRACK MAP

## C. N. O. & T. P. RY. CO.

Operated by

**THE CINCINNATI, NEW ORLEANS & TEXAS PACIFIC RY. CO.**

TENNESSEE RIVER BRANCH

STATION 25+00 TO STATION 293+45

SCALE: 1 IN. = 400 FT. DECEMBER 31, 1927

Office of Special Engineer

Washington, D. C.

STATIONING REFERS TO I.C.C. INVENTORY CHAINAGE - 1918

Tracks Correct to Dec. 31, 1933

A-TENN. 32a

073-005