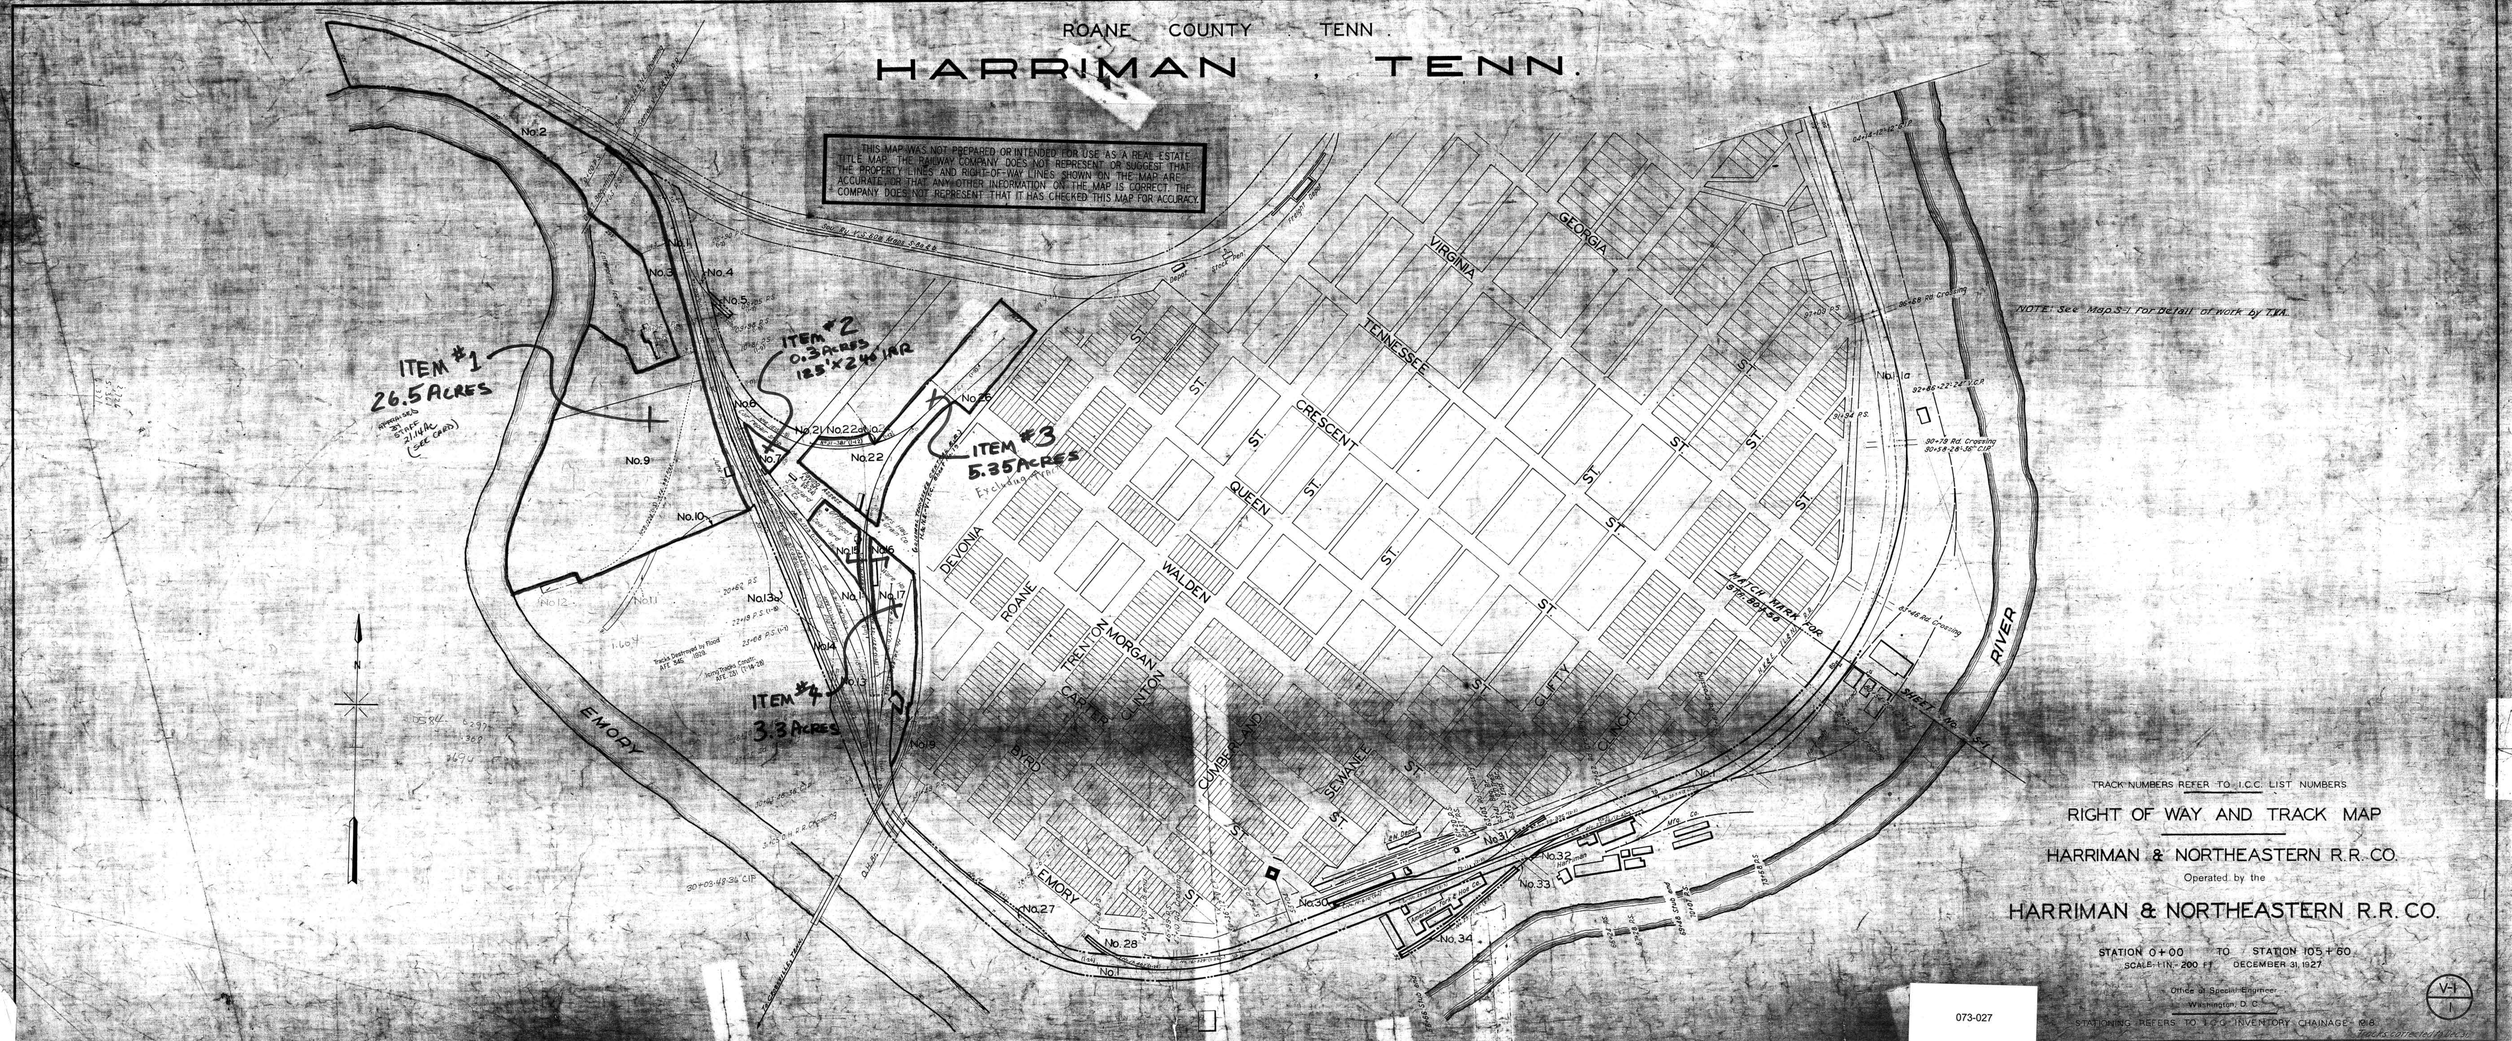
ROANE COUNTY TENN.
HARRIMAN, TENN.
THIS MAP WAS NOT PREPARED OR INTENDED FOR USE AS A REAL ESTATE TITLE MAP. THE RAILWAY COMPANY DOES NOT REPRESENT OR SUGGEST THAT THE PROPERTY LINES AND RIGHT-OF-WAY LINES SHOWN ON THE MAP ARE ACCURATE, OR THAT ANY OTHER INFORMATION ON THE MAP IS CORRECT. THE COMPANY DOES NOT REPRESENT THAT IT HAS CHECKED THIS MAP FOR ACCURACY.
ITEM #1
26.5 ACRES
ITEM #2
0.3 ACRES
125' x 240' IRR
ITEM #3
5.35 ACRES
ITEM #4
3.3 ACRES
NOTE: See Map S-1 for Detail of work by T.V.A.
EMORY
RIVER
VIRGINIA
GEORGIA
TENNESSEE
CRESCENT
QUEEN
WALDEN
DEVONIA
ROANE
TRENTON
MORGAN
CARTER
CLINTON
BYRD
CUMBERLAND
SEWANEE
CLIFTY
CLINCH
EMORY
MATCH MARK FOR
SHEET NO. S-1
TRACK NUMBERS REFER TO I.C.C. LIST NUMBERS
RIGHT OF WAY AND TRACK MAP
HARRIMAN & NORTHEASTERN R.R. CO.
Operated by the
HARRIMAN & NORTHEASTERN R.R. CO.
STATION 0+00 TO STATION 105+60
SCALE: 1 IN. = 200 FT. DECEMBER 31, 1927
Office of Special Engineer
Washington, D.C.
STATIONING REFERS TO I.C.C. INVENTORY CHAINAGE - M.8.
V-1
1
073-027