A.F.E. No.	Date Comp.	Description
[illegible]	10-[illegible]-6	[illegible]
[illegible]	45	Const. of T.V.A. Connection [illegible]
36931	10-14-48	Ret. 255' M Line and 150' Trk. #30
39985	10-17-50	Ret. 6'×16' Portion Depot Plat & Const. 7.5'×18' Timber Ramp
45596	12-16-54	Trk. #24-A C.R. to and Sold Sinclair Ref. Co.
47403	12-1-55	Sale of Pt. Pcl. #28
48119	11-1-56	Ret. Tool House at Harriman.
55988	10-30-64	Ret. portion of depot & relocating agent's office in freight room at Harriman

NO.	GRANTOR	GRANTEE	INST.	DATE	CUST. NO.	RECORD	REMARKS
28	T.V.A.	L&N R.R.	DEED	6-9-55	14306	DB 7, P. 305	

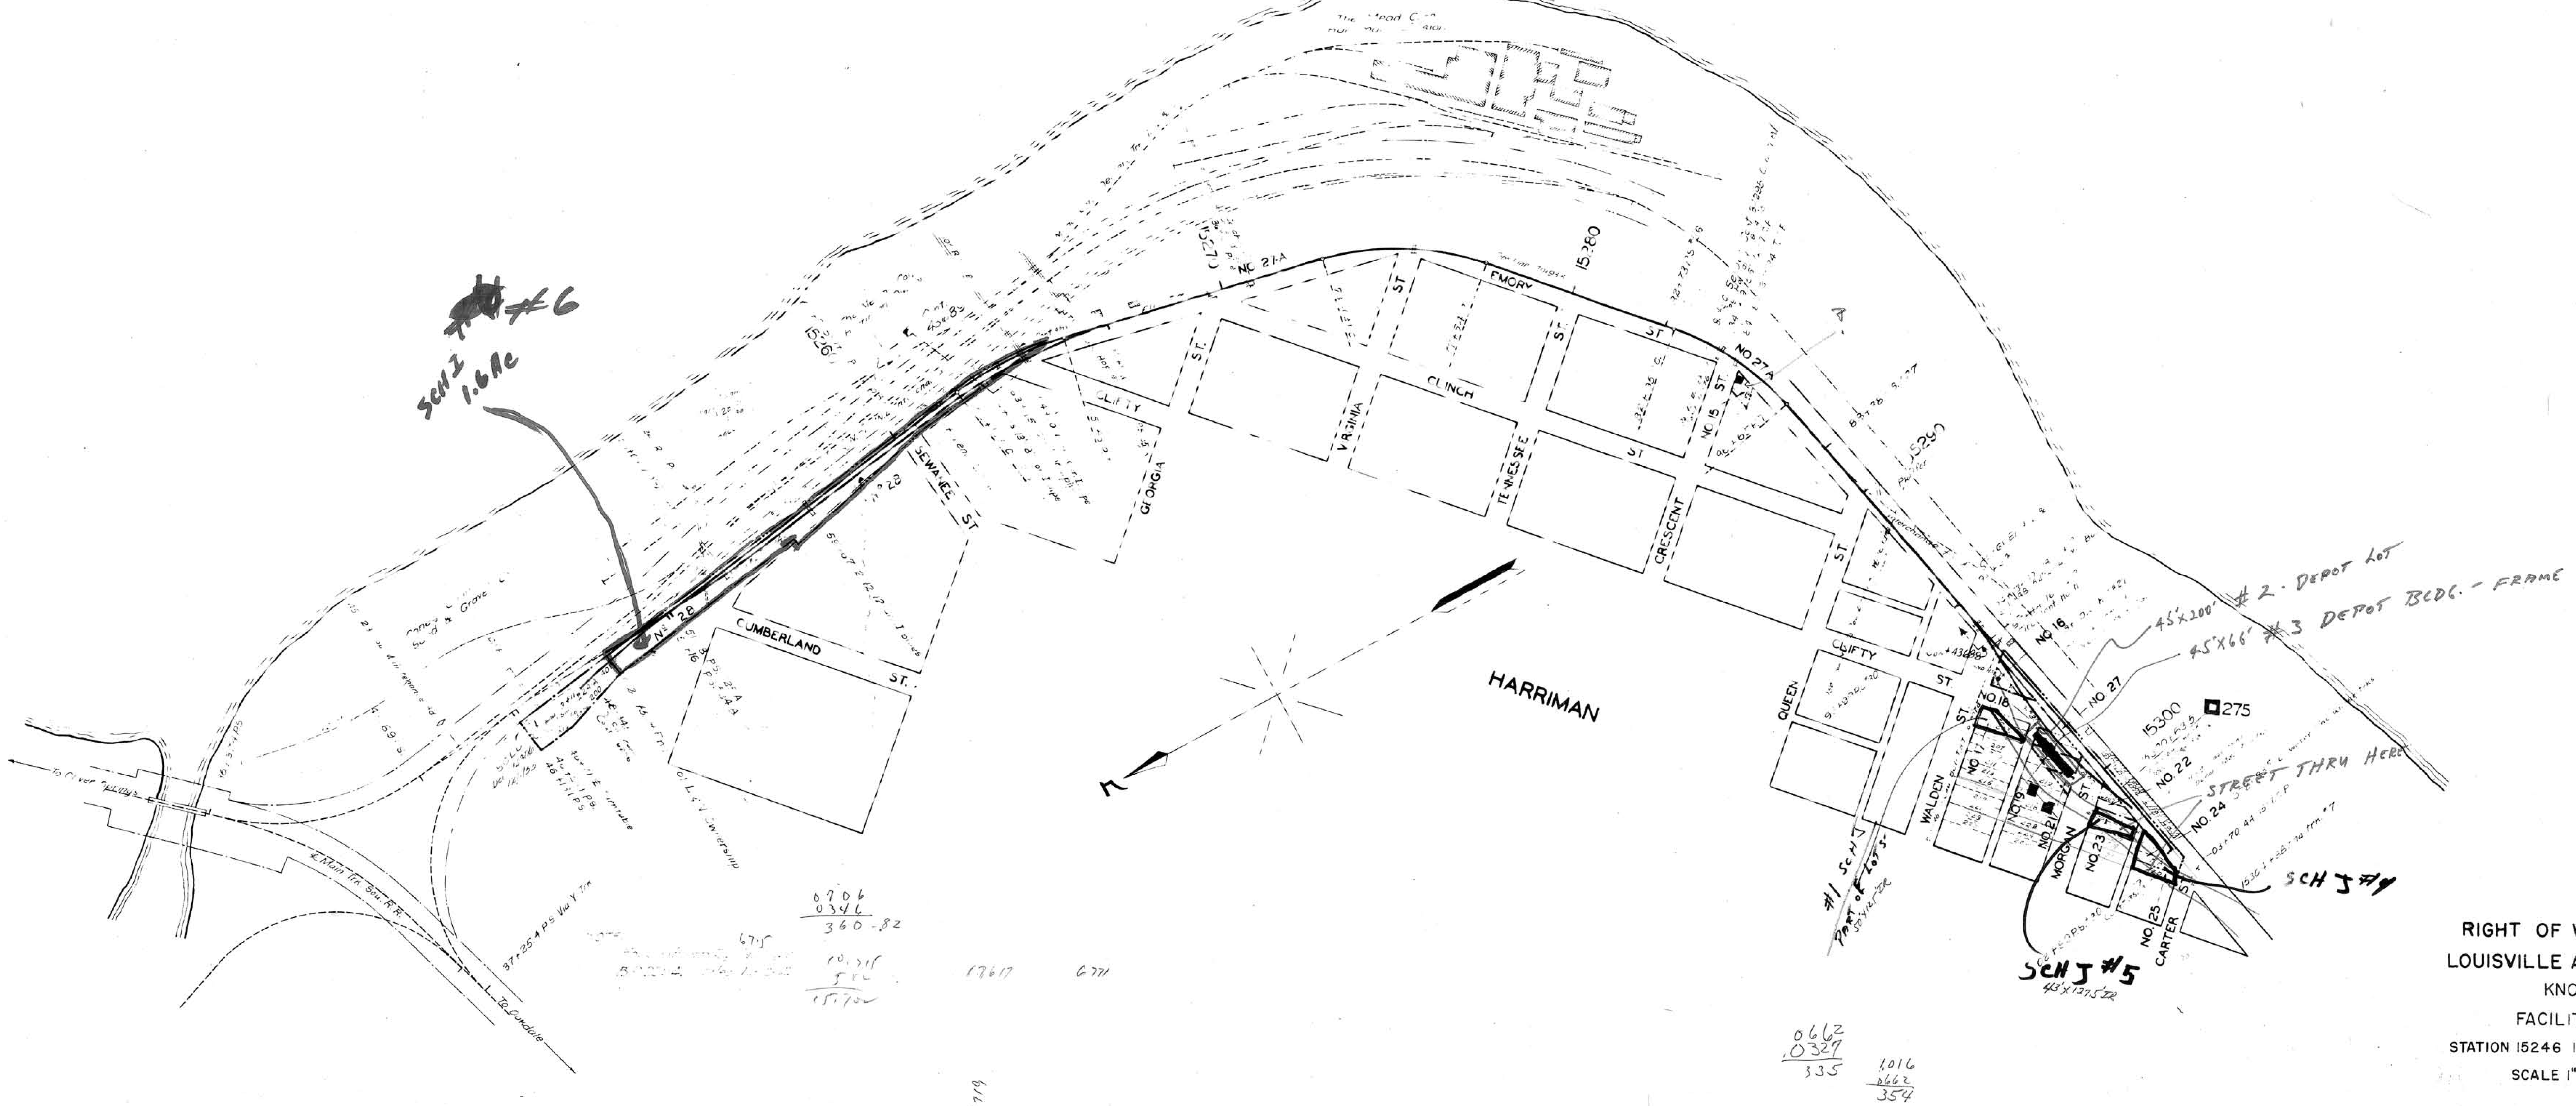

Cont. #35118	10-5-[illegible]6	Harriman Utility Board	[illegible] water line under [illegible]
Cont. #36256	1-29-48	"	8" [illegible] sewer under [illegible] at sta. [illegible]
Cont. #4017[illegible]	10-[illegible]	[illegible]	[illegible]
41789	8-[illegible]-54	Sinclair Refining Co.	purchased 37 [illegible]
41976	2-16-55	City of Harriman	[illegible] 43
24144 " 43444	3-7-57	" " "	48" metal tunnel liner at sta. 64+73.
24144 43688	7-9-57	" "	[illegible] pipe enclosed [illegible] 36" [illegible] at sta. 295+2[illegible]
24144 " 43689	7-9-57	"	18" [illegible] Pipe [illegible] at sta. [illegible]

RIGHT OF WAY AND TRACK MAP
LOUISVILLE AND NASHVILLE R. R. CO.
KNOXVILLE DIVISION
FACILITIES AT HARRIMAN
STATION 15246 13.1 TO STATION 15304 88
SCALE 1" = 200' JUNE 30, 19[illegible]7

OFFICE OF CHIEF ENGR.
LOUISVILLE, KY.

90-1 / 4

ROANE COUNTY, TENN.

90A4i

073-034