A.F.E. 48961 Rev Depot & Facilities 7-15-57

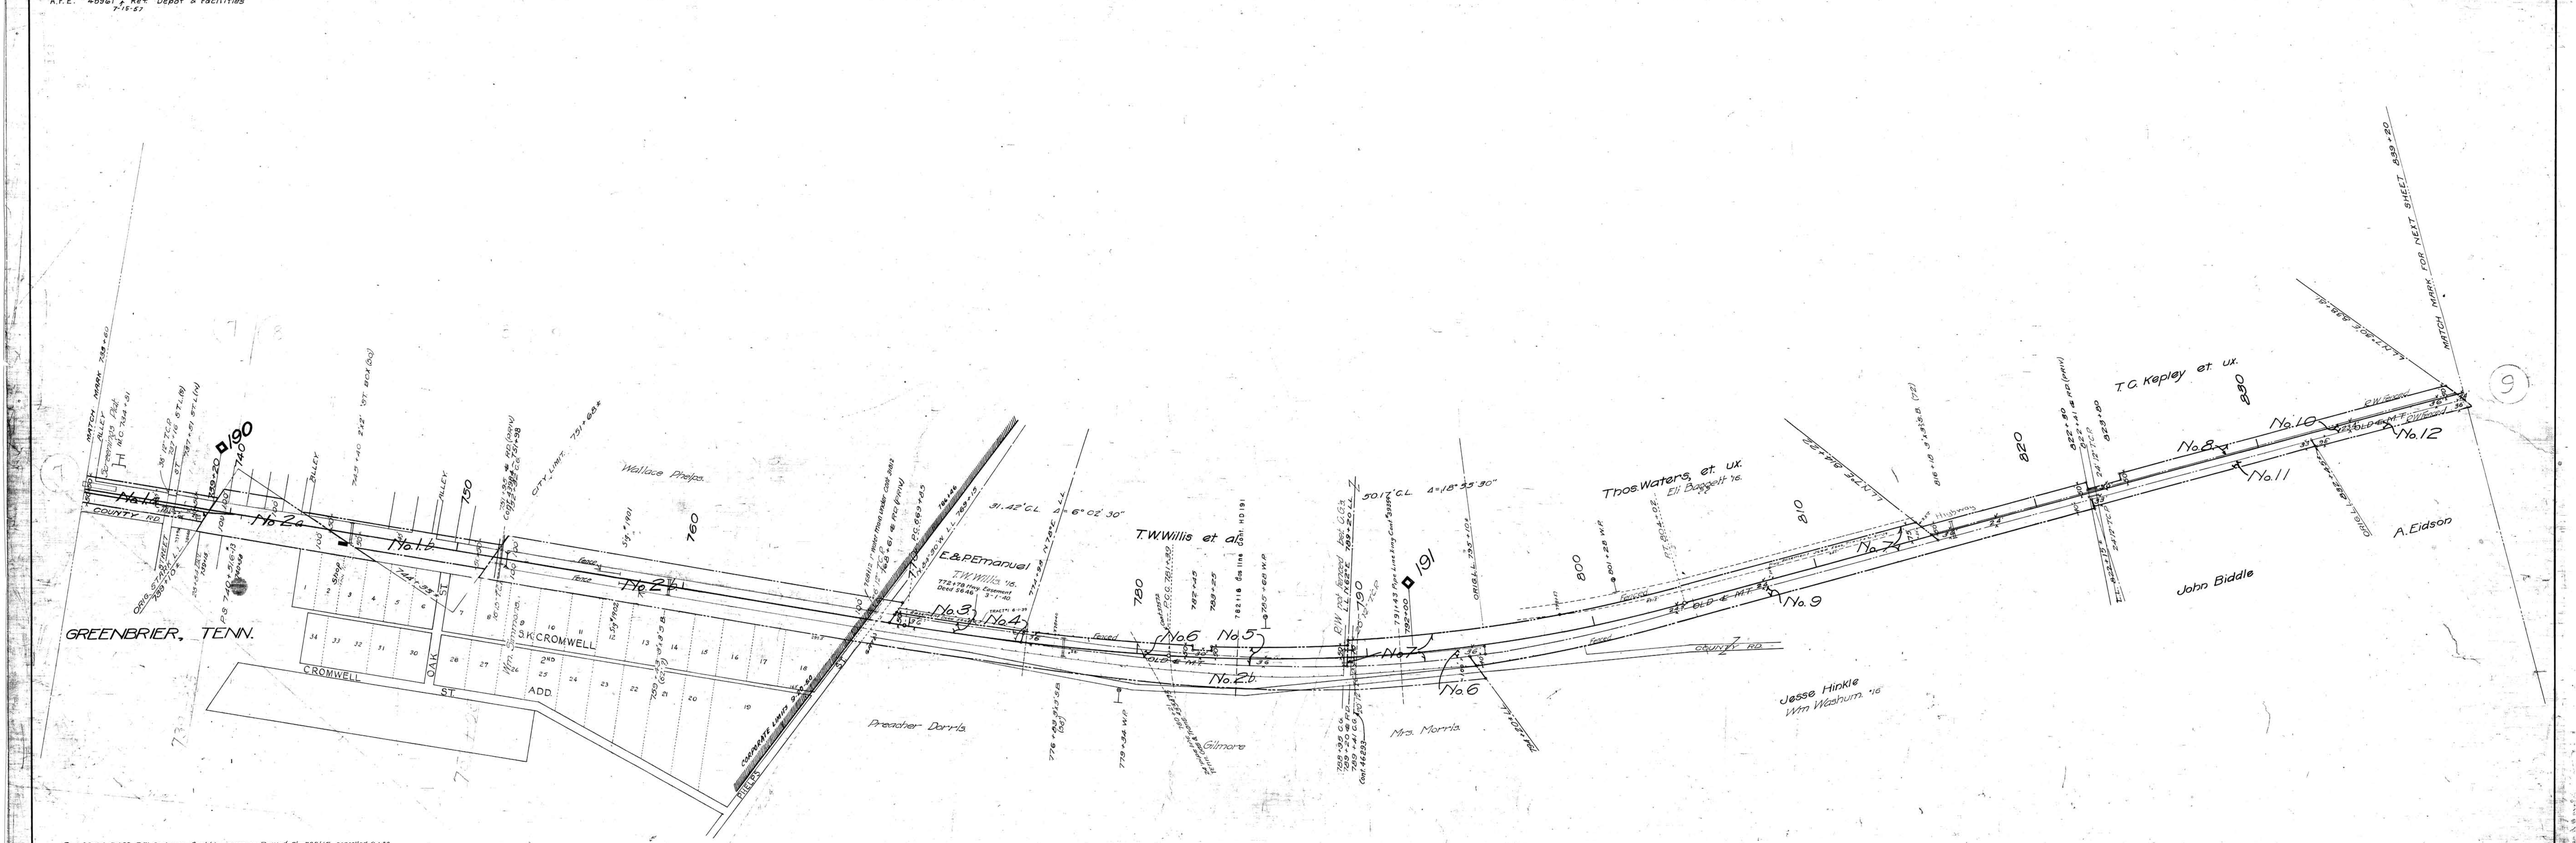

~~Cont. 36194 9-3-32 E.N. Anderson Coal Co. to run on Row of Sta. 738+16~~ cancelled 9-1-38

" 28476 9-6-35 City of Green Brier wires on L & N Poles

29112 10-1-36 " " " " Water pipe under at 731+32 thence N. 24' to left of main line to 748+05

Decr. 28466 6-7-39 L.&N. Fe Co. of Ky. Co. Ry. Co. - Joint Pole Agreement 2 Poles Pole Line 784+27 to 776+44 Wire Depot - 8 wires

Cont. 31159 11-17-40 CUMBERLAND ELEC. MEMB. CORP. - WIRE XING - STA. 753+20

" 31051 12-2-40 Town of Greenbrier 1" water main under at 728+12

~~33417 2-10-44 Tenn. Gas & Transmission Co. 24" gas pipe line under at 780+21 Conc. See Cont. dated 10-30-46 10-30-46 1-24" & 1-26" gas pipe line under 779+62~~

~~34354 2-7-45 Town of Greenbrier 12" water line under Trk. Sta. 755+20~~

~~35206 8-14-46 Tenn. Gas & Trans. Co. Lease of Strip of land 20'+195' Part of Parcel 4. Canc. 8-14-47~~

~~35207 8-14-46 " " " " 3 Strips - Parcels on S.E. side of R.R. Tracks 771+50 to end - also 776+70~~ Cancelled 12-1-47

L.F. 38108* 37572 8-24-49 Tenn. Gas Transmission Co. 30" Gas Pipe Line encased in 35.34" Steel casing under at Sta. 781+46

~~40414 37752 10-17-49 City of Springfield 2" pipe line x'ing at Sta. 804+46 in 4" welded steel casing Conc.~~

" 29604 35226 10-2-49 Tenn. Gas Trans Co. Lease of 2.57 ac. of land in Parcels 28 1/100 & 29 1/28'.

~~29605 39264 6-10-51 " " " " Pipe line x'ing under at Sta. 791+40~~ Cancelled 2-16-52

38109 H 0191 2-16-52 " " " 30" Gas pipe line x'ing under at Sta. 782+18

~~40942 40414 9-29-52 Tennessee Valley Authority Lease of 7.720 ac. Sta. 739+15~~ Cancelled 2/25/53

~~41113 " 11-12-52 Tennessee Gas Transmission Co. 1-20" & 1-12" Gas Pipe Line Conc. 12-31-54~~

43904 12-12-57 Town of Greenbrier " Gas line X'ing under sta. 751+56

~~45271 4-13-60 City of Springfield Gas Dept. " 6" gas line X'ing under sta. 782+57~~

~~45272 " " " " " 2" Gas line X'ing under sta. 776+44~~ Canc. 11-30-63

~~45273 " " " " " 2" Gas line X'ing under sta. 779+35~~ Cont. 7-12-61

Sheet 1/18 of 20 of Henderson Division from survey station 733+60 to Survey station 839+20

Valuation Engineer

RIGHT OF WAY AND TRACK MAP
LOUISVILLE AND NASHVILLE R. R. CO.
HENDERSON DIVISION

STATION 733+60 TO STATION 839+20

SCALE-1 INCH = 200 FT. JUNE 30, 1917

OFFICE OF CHIEF ENGINEER LOUISVILLE, KY.

V.30 B.

074-003

30-5