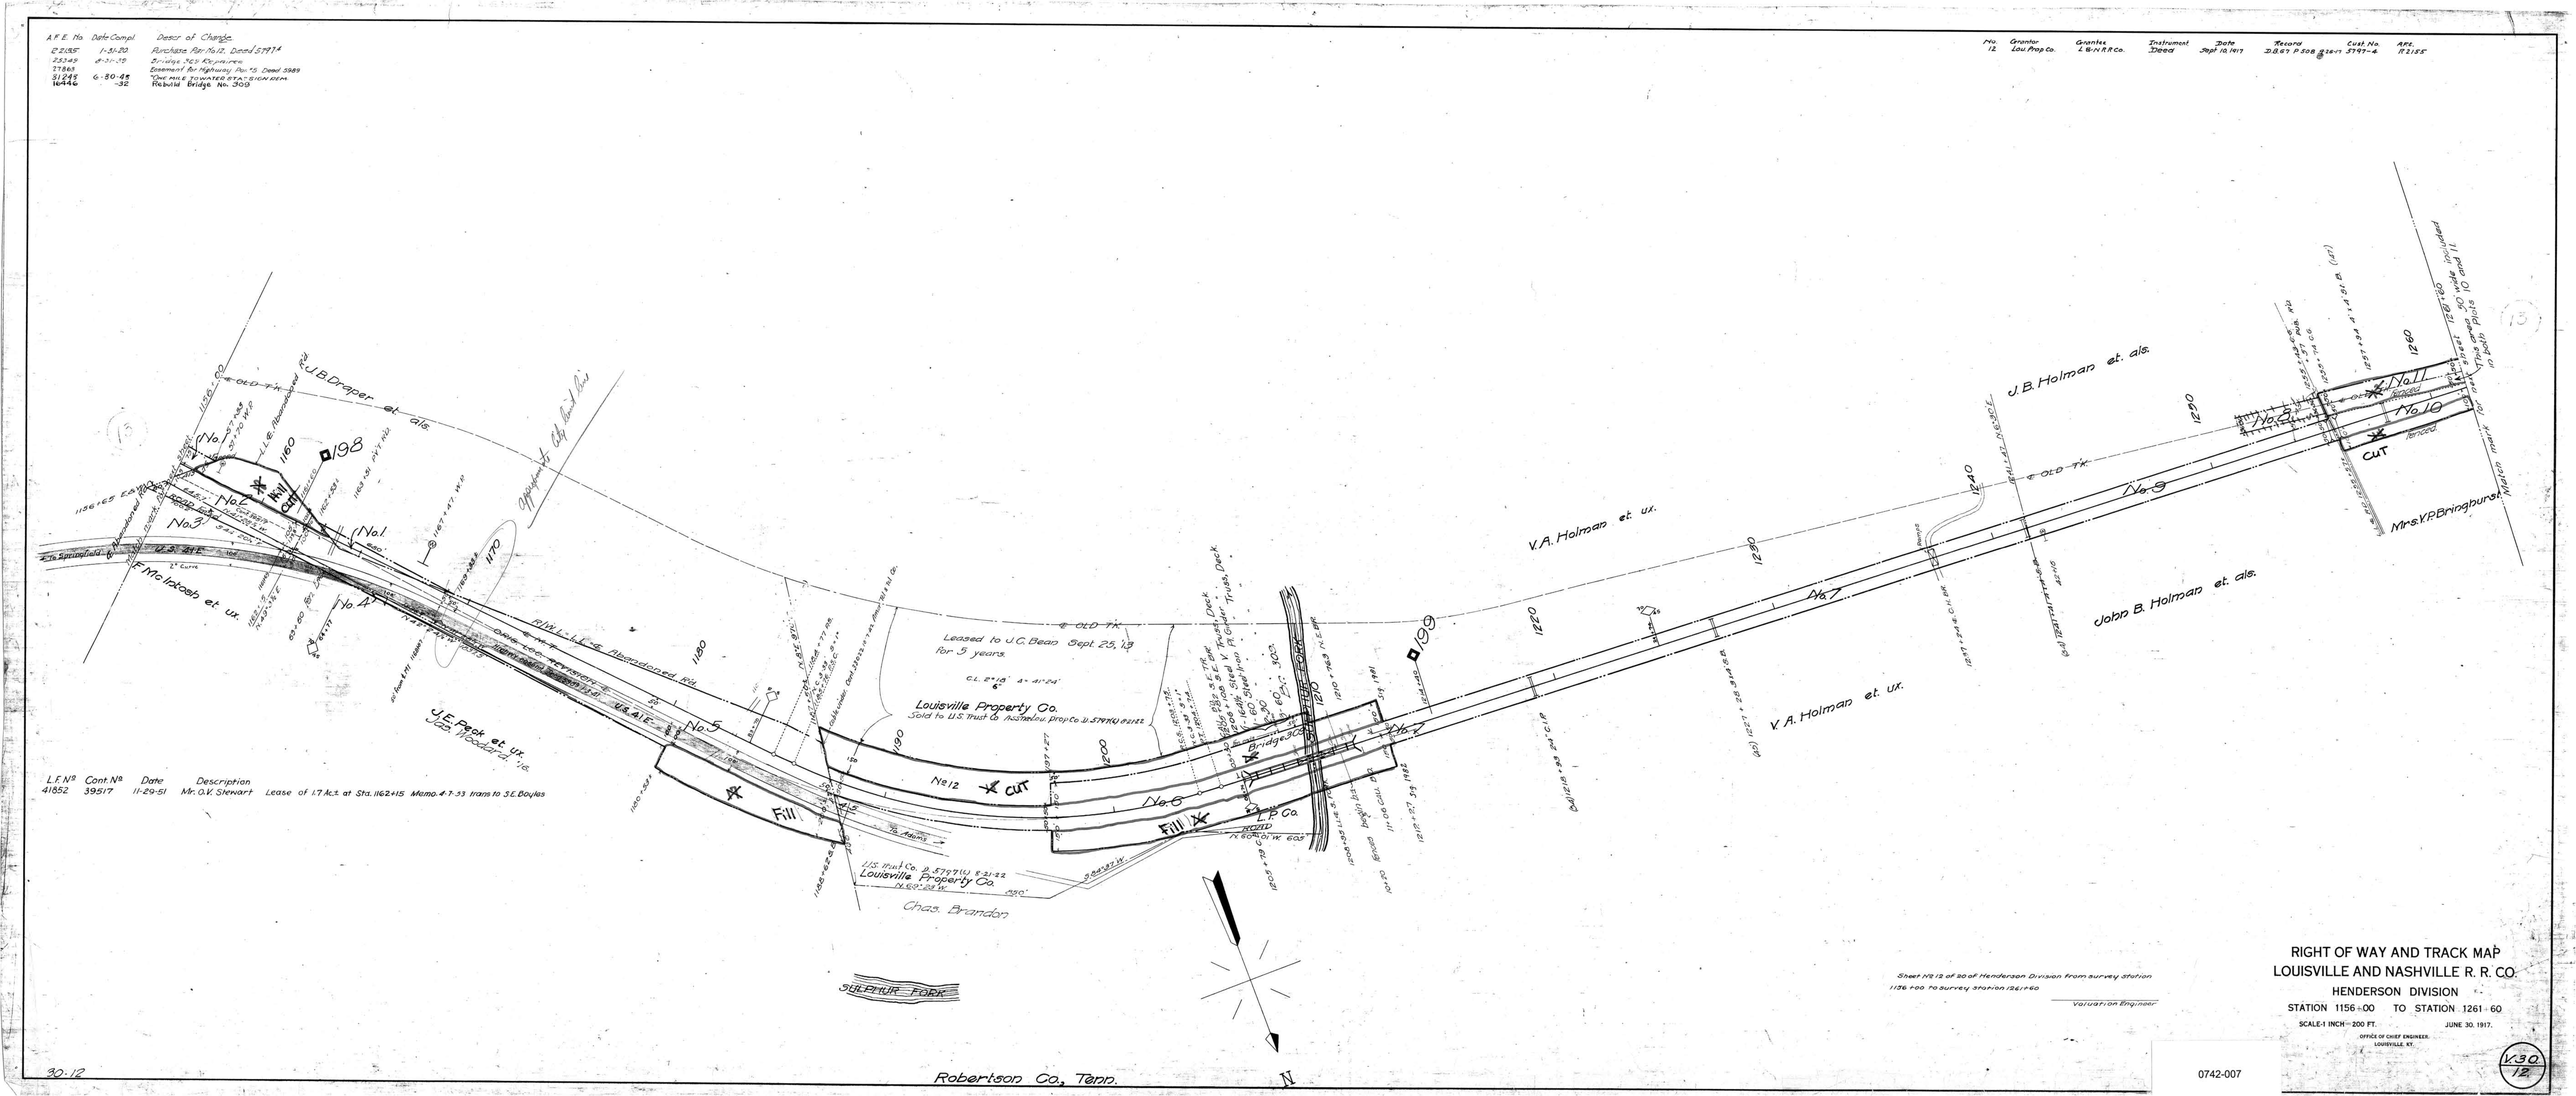

A.F.E. No. Date Compl. Descr. of Change
R2155 1-31-20 Purchase Per No. 12, Deed 5797-4
25349 8-31-39 Bridge 309 Repaired
27863 Easement for Highway Per 15 Deed 5989
31245 6-30-45 One mile to water station rem.
16446 -32 Rebuild Bridge No. 309
No. 12 Grantor Lou. Prop. Co. Grantee L.&N.R.R.Co. Instrument Deed Date Sept 10 1917 Record D.B.67 P.508 Cust. No. 5797-4 Acc. R2155
J.B. Draper et. als.
J.B. Holman et. als.
V.A. Holman et. ux.
John B. Holman et. als.
Mrs. V.P. Bringhurst
F. McIntosh et. ux.
J.E. Peck et. ux.
Jas. Woodard, 1/6
Louisville Property Co.
Sold to U.S. Trust Co. Assn. Lou. Prop. Co. D. 5797(4) 8-21-22
Leased to J.C. Bean Sept. 25, '13 for 5 years.
Chas. Brandon
L.P. Co.
Bridge 309
Fill
Hill Cut
Cut
No. 1
No. 2
No. 3
No. 4
No. 5
No. 6
No. 7
No. 8
No. 9
No. 10
No. 11
No. 12
198
199
1160
1170
1180
1190
1200
1210
1220
1230
1240
1250
1260
L.F. No. Cont. No. Date Description
41852 39517 11-29-51 Mr. O.V. Stewart Lease of 1.7 Ac. at Sta. 1162+15 Memo. 4-7-53 trans to S.E. Boyles
SULPHUR FORK
Robertson Co., Tenn.
N
Sheet No. 12 of 20 of Henderson Division from survey station 1156+00 to survey station 1261+60
Valuation Engineer
RIGHT OF WAY AND TRACK MAP
LOUISVILLE AND NASHVILLE R. R. CO.
HENDERSON DIVISION
STATION 1156+00 TO STATION 1261+60
SCALE-1 INCH = 200 FT.
JUNE 30, 1917.
OFFICE OF CHIEF ENGINEER, LOUISVILLE, KY.
V.30
12
0742-007
30-12