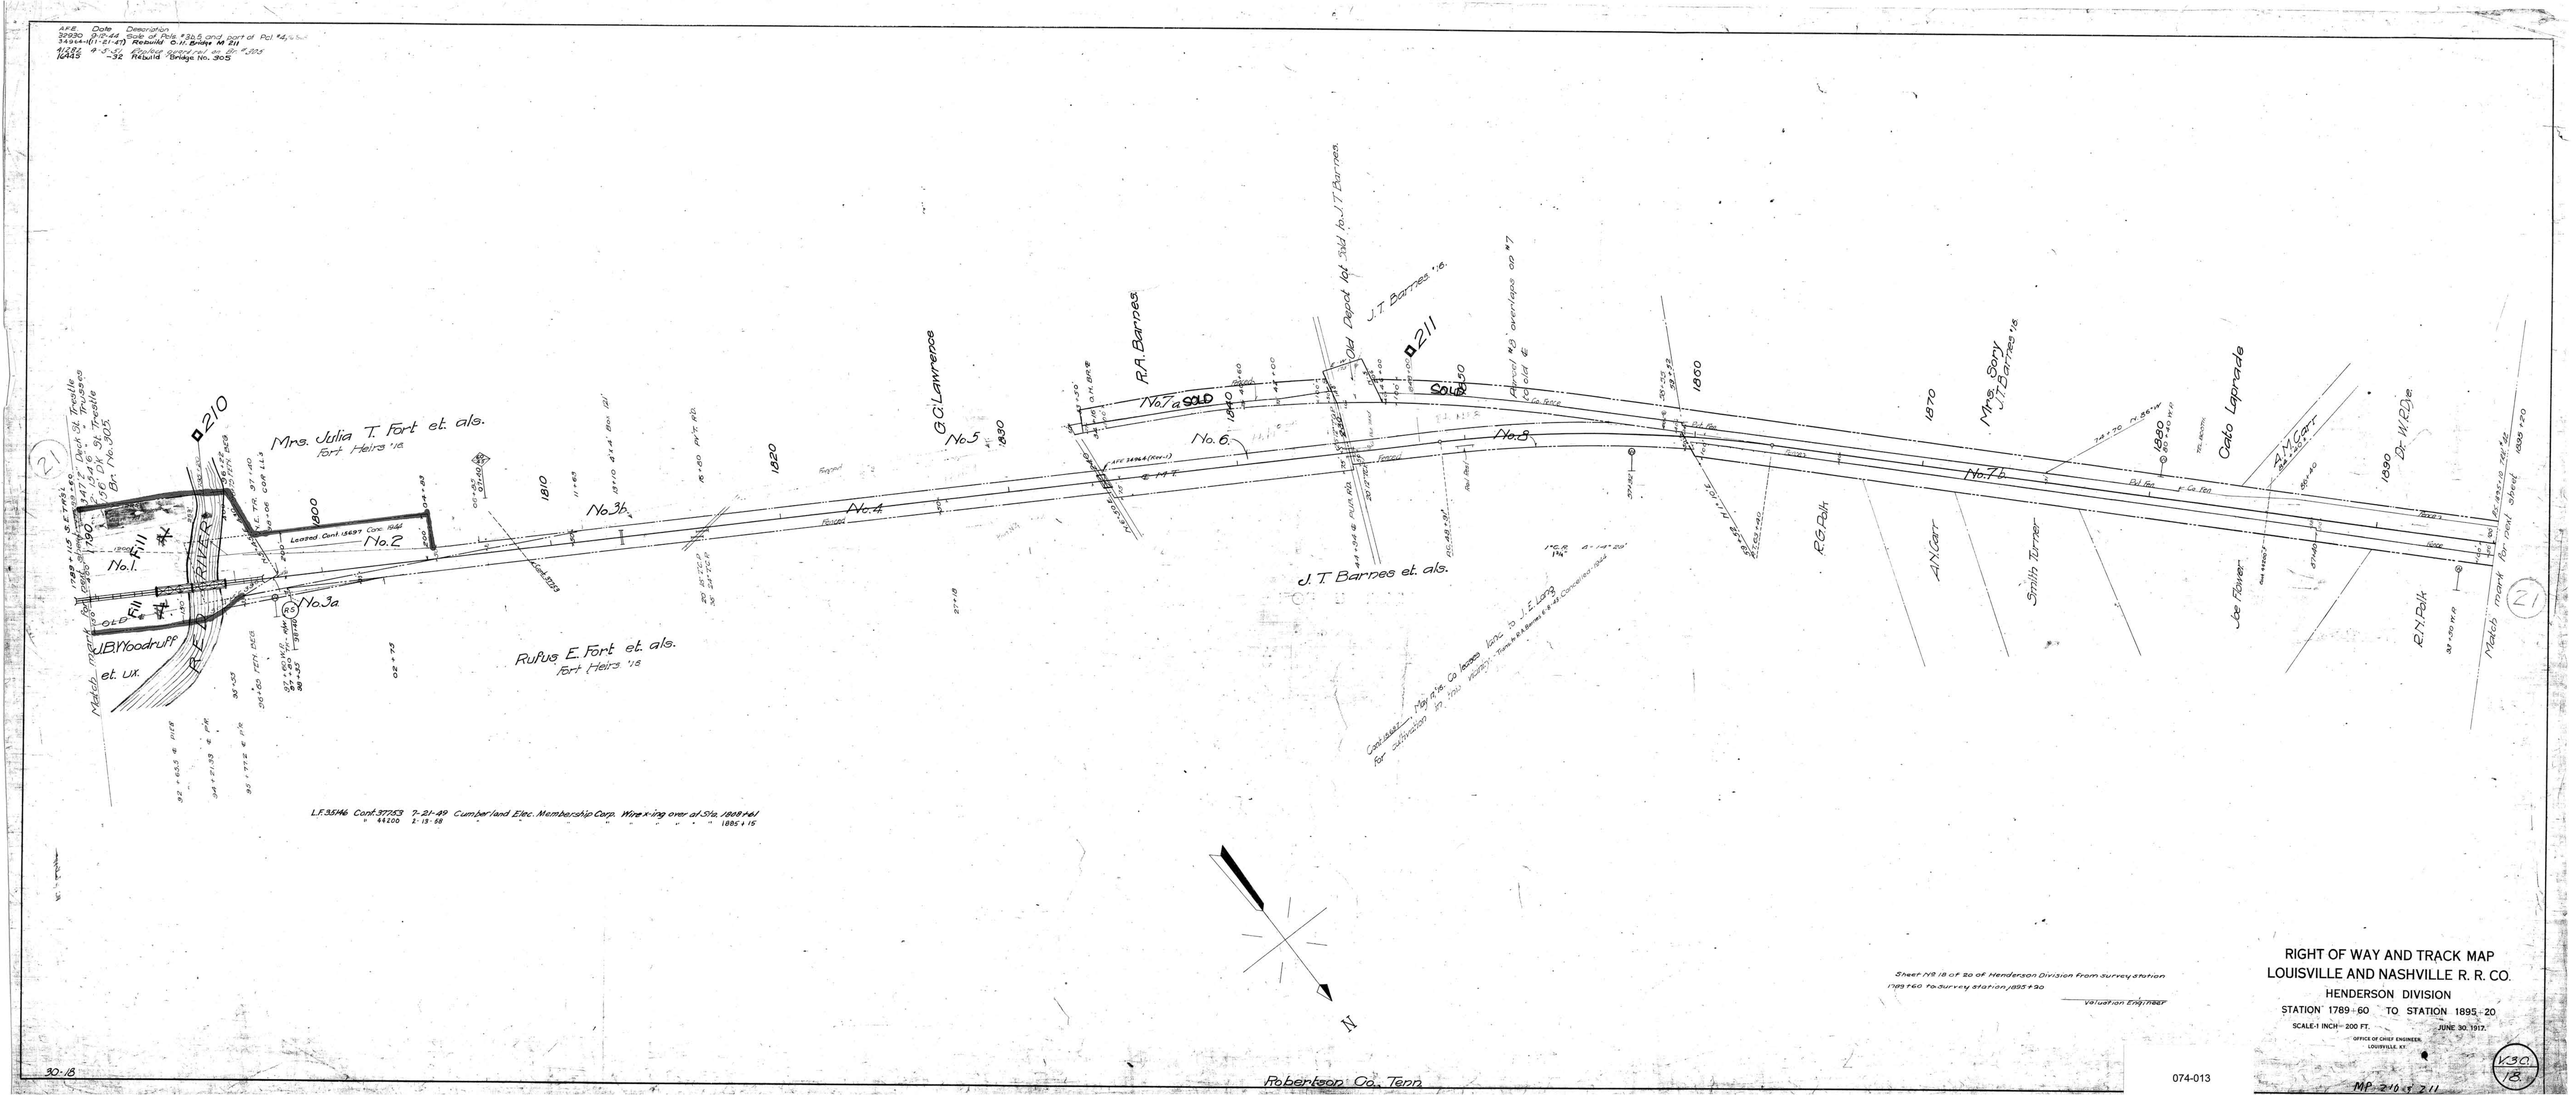

A.F.E. Date Description
32930 9-2-44 Sale of Pcls. #3b.5 and part of Pcl. #4
34964-1 (11-21-47) Rebuild O.H. Bridge M 211
41287 4-5-51 Replace apart rel on Br. #305
16445 -32 Rebuild Bridge No. 305
Mrs. Julia T. Fort et. als.
Fort Heirs '16
Rufus E. Fort et. als.
Fort Heirs '16
J.B. Woodruff et. ux.
J. T. Barnes et. als.
G.C. Lawrence
R.A. Barnes
J.T. Barnes '16
Old Depot lot Sold to J.T. Barnes
Mrs. Sory J.T. Barnes '16
Cato Laprade
A.M. Carr
Smith Turner
Joe Flower
R.G. Polk
R.N. Polk
Dr. W.R. Dye
No.1.
No.2
No.3a
No.3b
No.4
No.5
No.6
No.7a
No.7b
No.8
SOLD
Fill
RED RIVER
Match mark for next sheet
Contractor May & Co. leases land to J.E. Lang for cultivation in the Valley
L.F. 35146 Cont. 37753 7-21-49 Cumberland Elec. Membership Corp. Wire x-ing over at Sta. 1888+61
" 44200 2-13-68 " " " " " " 1885+15
Sheet No. 18 of 20 of Henderson Division from survey station 1789+60 to survey station 1895+20
Valuation Engineer
RIGHT OF WAY AND TRACK MAP
LOUISVILLE AND NASHVILLE R. R. CO.
HENDERSON DIVISION
STATION 1789+60 TO STATION 1895+20
SCALE-1 INCH = 200 FT.
JUNE 30, 1917.
OFFICE OF CHIEF ENGINEER, LOUISVILLE, KY.
Robertson Co., Tenn.
30-18
074-013
V.3.C.
18