M.E.No.	Date Comp.	Description of Change
12728	6-3-29	Const. of Tk #42 To Serve Nelson Bros. (460' New Tk.) Tk #43 cut at Sta. 0810' and shifted toward Depot to 0917' To serve Nelson Bros. connected To Tk. #3 shifted, at 0810'
18266	10-31-29	Removing Temp. ext. canal for Nelson Bros.
5862	9-16-26	Det. of track under Bldgs. at Dawson.
10486	12-20-34	Sold part of To 2948. Jan.
19355	7-5-33	" " " " Jan.
28033	-41	Det. of Depot Sadlers.
37840	2-13-51	Rel. Trks. 43 & 44.
51521	7-23-59	" Mail Crane, sta. 1909+50

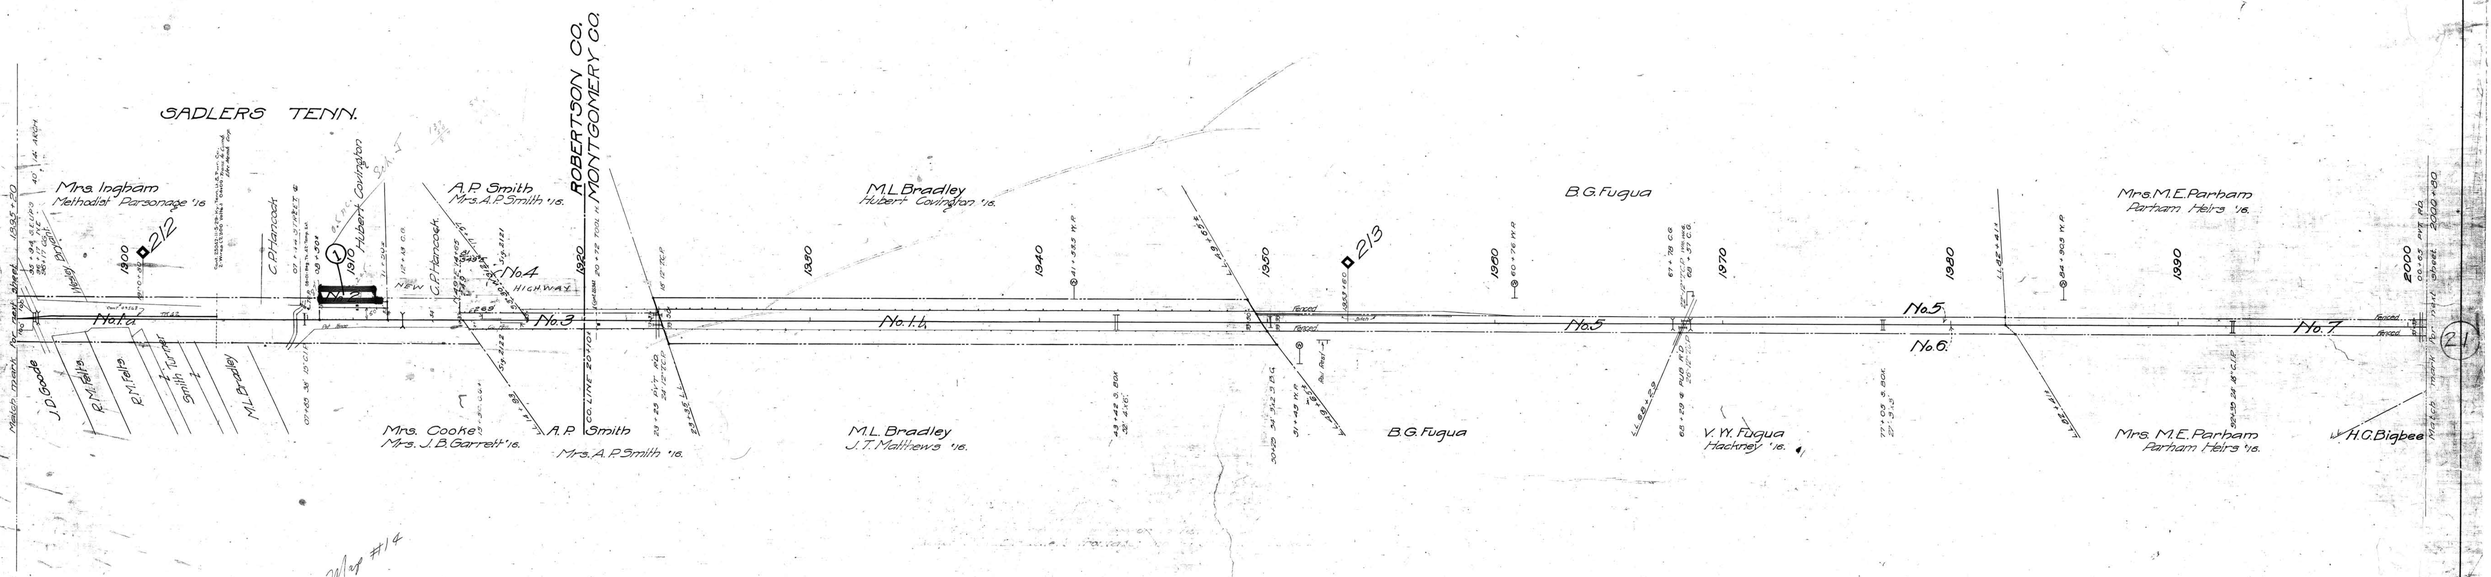

Cont. 26725 8-18-32 Sec. for House leased to Miles Turner. Canc. 3-1-33
" 24342 4-12-55 Sou. Bell tel. wire X'ng at 3/4 1920+91
" 29368 11-9-43 Cumberland Co. X'ng Lease 750 of Tel. #42

Sheet No. 19 of 26 of Henderson Division from survey station 1895+20 to survey station 2000+80

Valuation Engineer

RIGHT OF WAY AND TRACK MAP
LOUISVILLE AND NASHVILLE R. R. CO.
HENDERSON DIVISION

STATION 1895+20 TO STATION 2000-80

SCALE-1 INCH = 200 FT. JUNE 30. 1917.

OFFICE OF CHIEF ENGINEER
LOUISVILLE, KY.

30/19

Robertson and Montgomery Cos., Tenn.

074-014

SADLERS

(2) (21) (190/19)