NO.	GRANTOR	GRANTEE	INSTRUMENT	DATE	RECORD	CONT. NO.	REMARKS
1	Thos. Neal	N.& C.R.R.Co.	Deed	Oct.21,1854	DB 7-130-Oct.24,1854	1072	See Note 1
2			Home				

Note 1- Charter width claimed under decisions of Tennessee Courts.

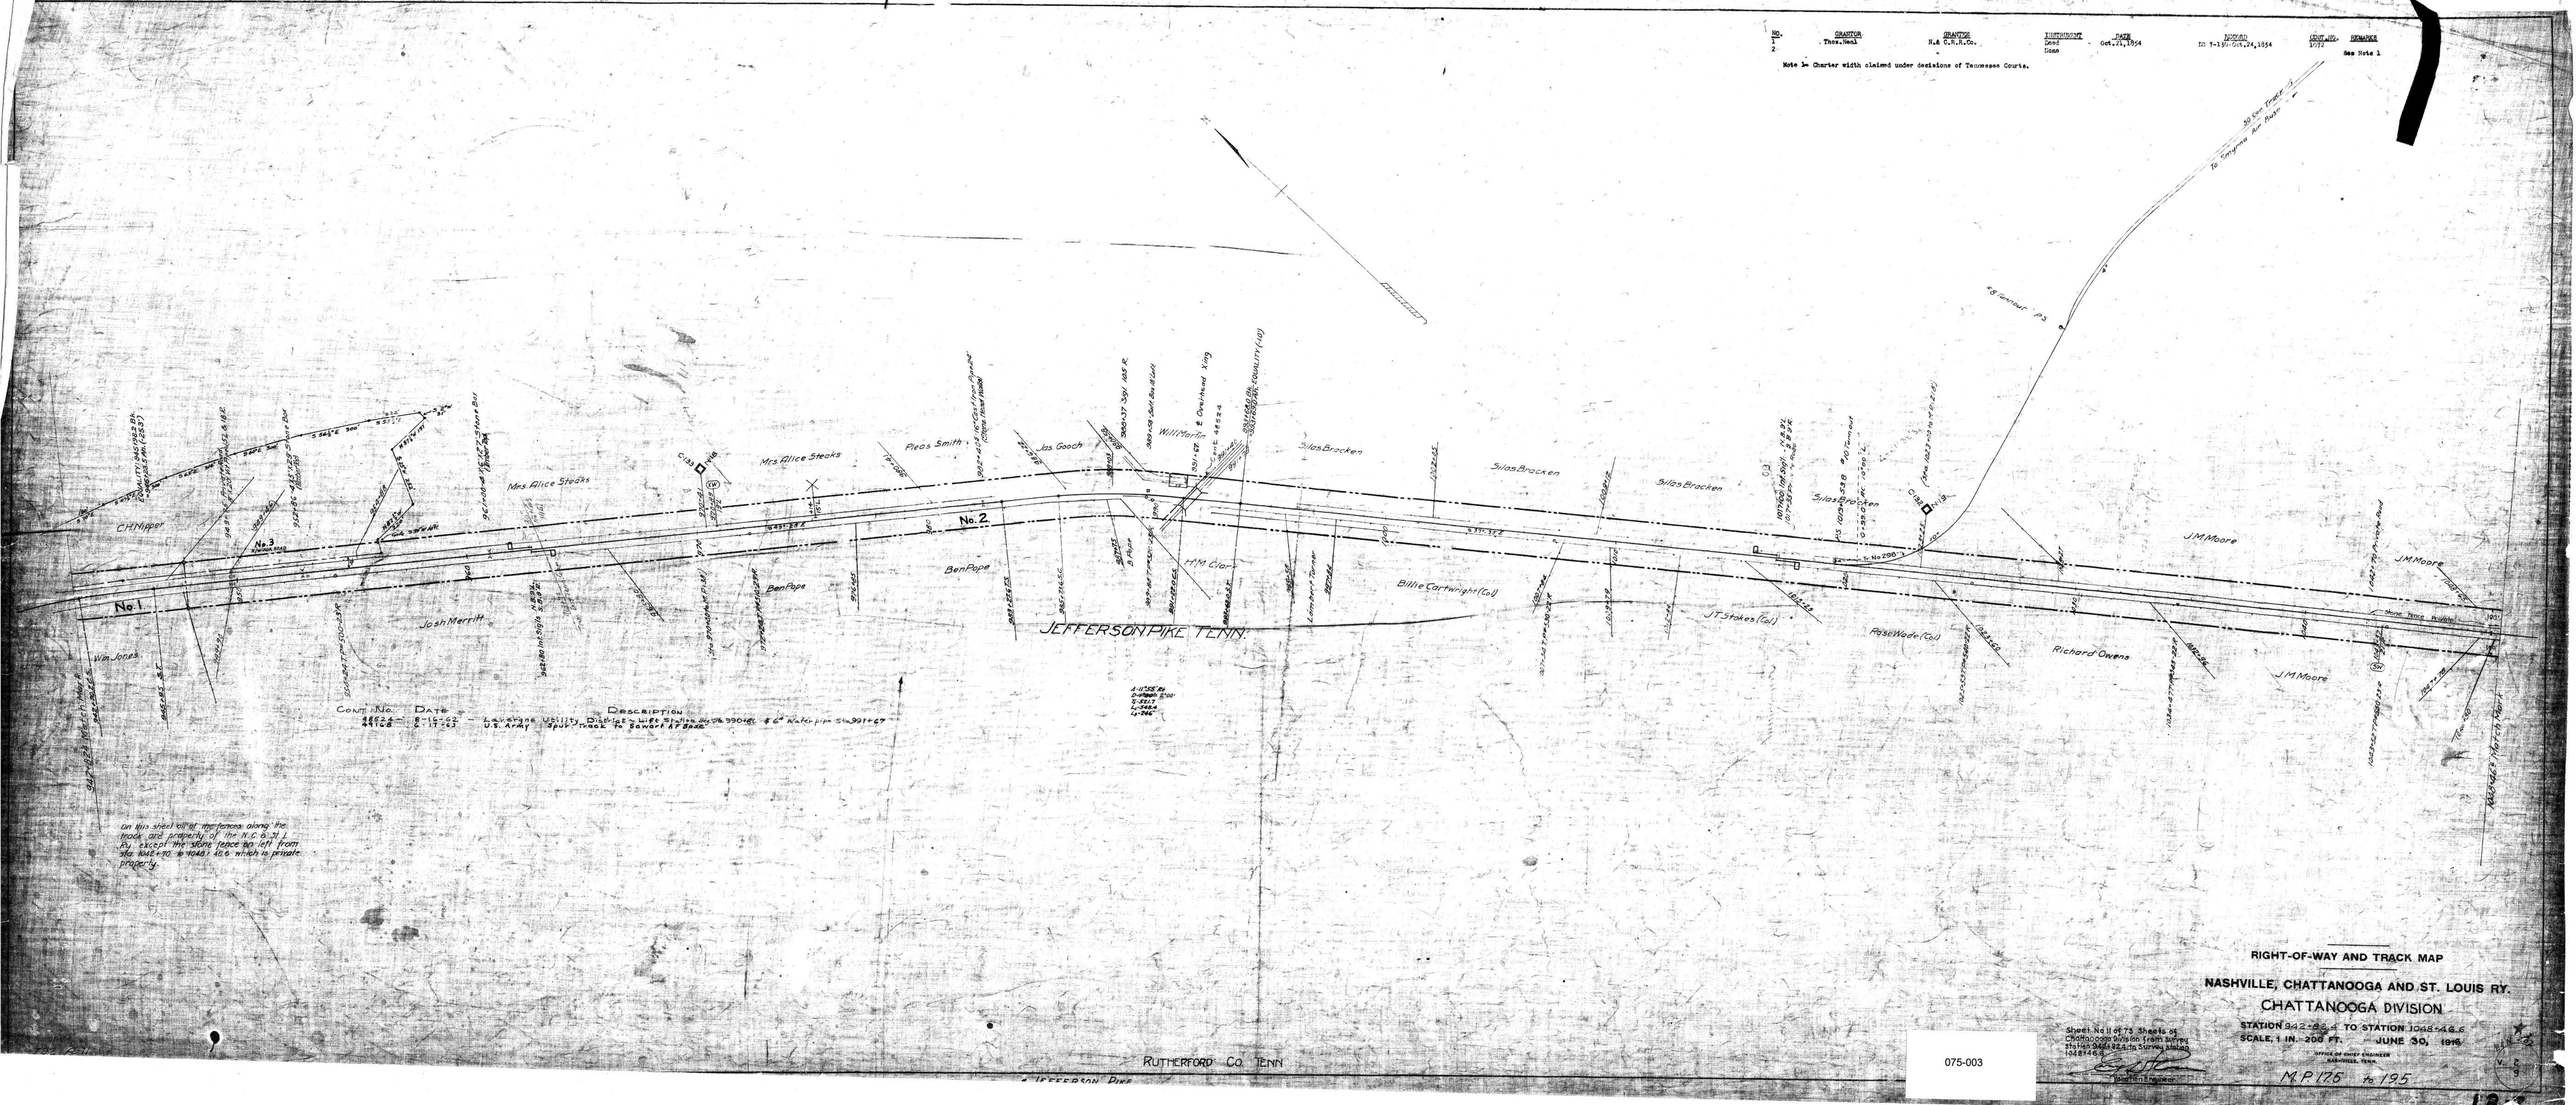

RIGHT-OF-WAY AND TRACK MAP

NASHVILLE, CHATTANOOGA AND ST. LOUIS RY.

CHATTANOOGA DIVISION

STATION 942+82.4 TO STATION 1048+46.6

SCALE, 1 IN. = 200 FT. JUNE 30, 1916

OFFICE OF CHIEF ENGINEER NASHVILLE, TENN.

M.P. 175 to 195

Sheet No. 11 of 73 Sheets of Chattanooga Division from Survey Station 942+82.4 to Survey Station 1048+46.6

Bowman Engineer

075-003

18