NO.	GRANTOR	GRANTEE	INSTRUMENT	DATE	RECORD	CHPT. NO.	REMARKS
1	Constant Hardman	N.& C.R.R.Co.	Deed	Jan. 17,1850	DB 4-370-Feb.11,1850	1393	See Note 2
2			None				See Note 1
3	Joshua Elder	N.& C.R.R.Co.	Deed	Oct.19,1849	Office of Secretary	1356	
4			None				See Note 1

NOTE 1- Charter width claimed under decisions of Tennessee Courts.
NOTE 2- This is a deed of relinquishment.Railroad quit claim interest in charter width outside of the land taken. Hardeman specifies that railroad fence the land taken.

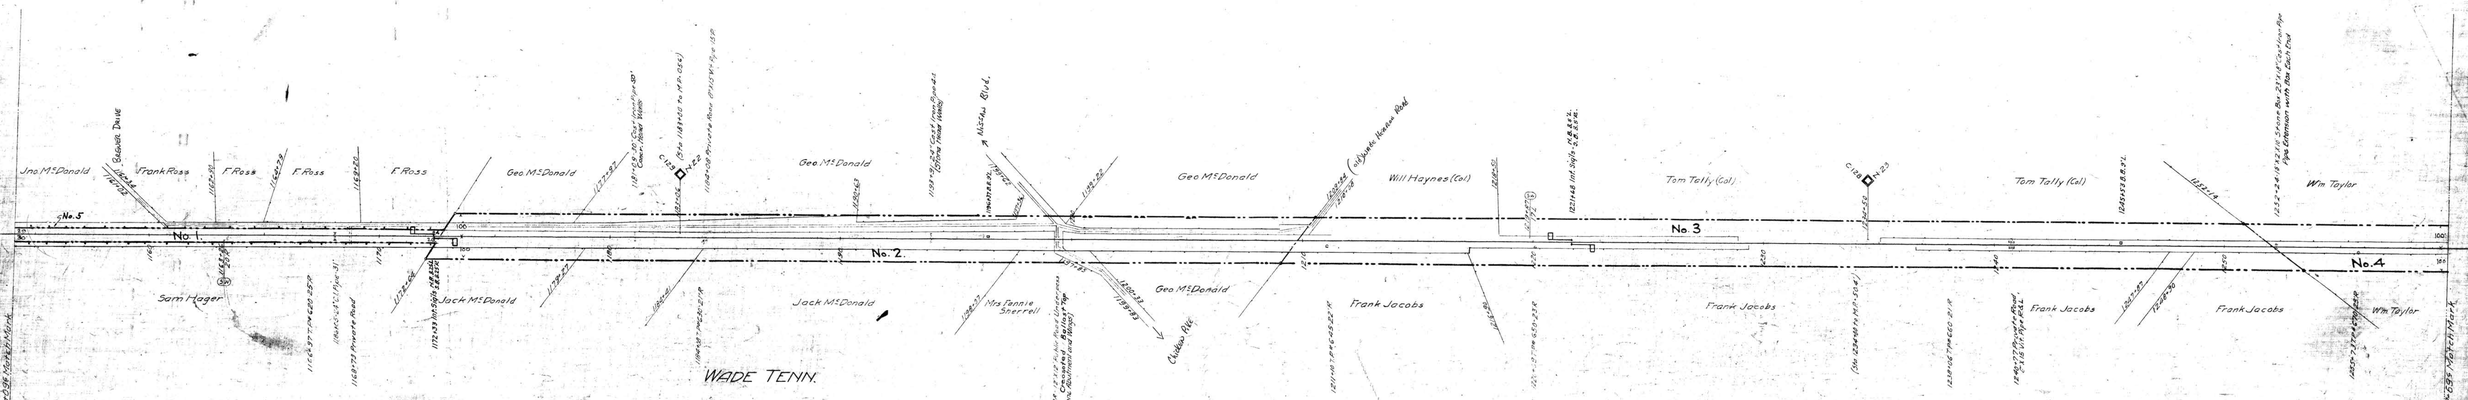

On this sheet all of the fences along the track are property of the N. C. & St. L. Ry. The fence on the left side of the County Road as shown from station 1160 to 1210 is not railroad property.

RUTHERFORD CO. TENN

WADE

075-005

RIGHT-OF-WAY AND TRACK MAP

NASHVILLE, CHATTANOOGA AND ST. LOUIS RY.

CHATTANOOGA DIVISION

STATION 1154+02.6 TO STATION 1252+69.6

SCALE, 1 IN. = 200 FT. JUNE 30, 1916

OFFICE OF CHIEF ENGINEER
NASHVILLE, TENN.

Sheet No 13 of 73 sheets of Chattanooga Division from survey station 1154+09.6 to survey station 1259+69.6

Valuation Engineer

M.P. 215 to 235