| No. | GRANTOR | GRANTEE | INSTRUMENT | DATE | PROCESS | CUST. NO. | REMARKS |
|---|---|---|---|---|---|---|---|
| 1 | W.J.Vandergriff | J.W.Thomas, Agent | Deed | Nov.5,1898 | DB 39-128-Nov.5,1898 | [illegible] | |
| | J.W.Thomas Jr.et als | Tennessee Property Co. | Deed | May 18,1906 | DB 47-33-May 25,1906 | 5203 | |
| 2 | Johnathan Currin heirs | N.& C.R.R.Co. | Receipt | Apr.25,1855 | Office of Secretary | 1354 | See Note 1 |
| 3 | | | None | | | | |

NOTE 1- Charter width claimed under decisions of Tennessee Courts.

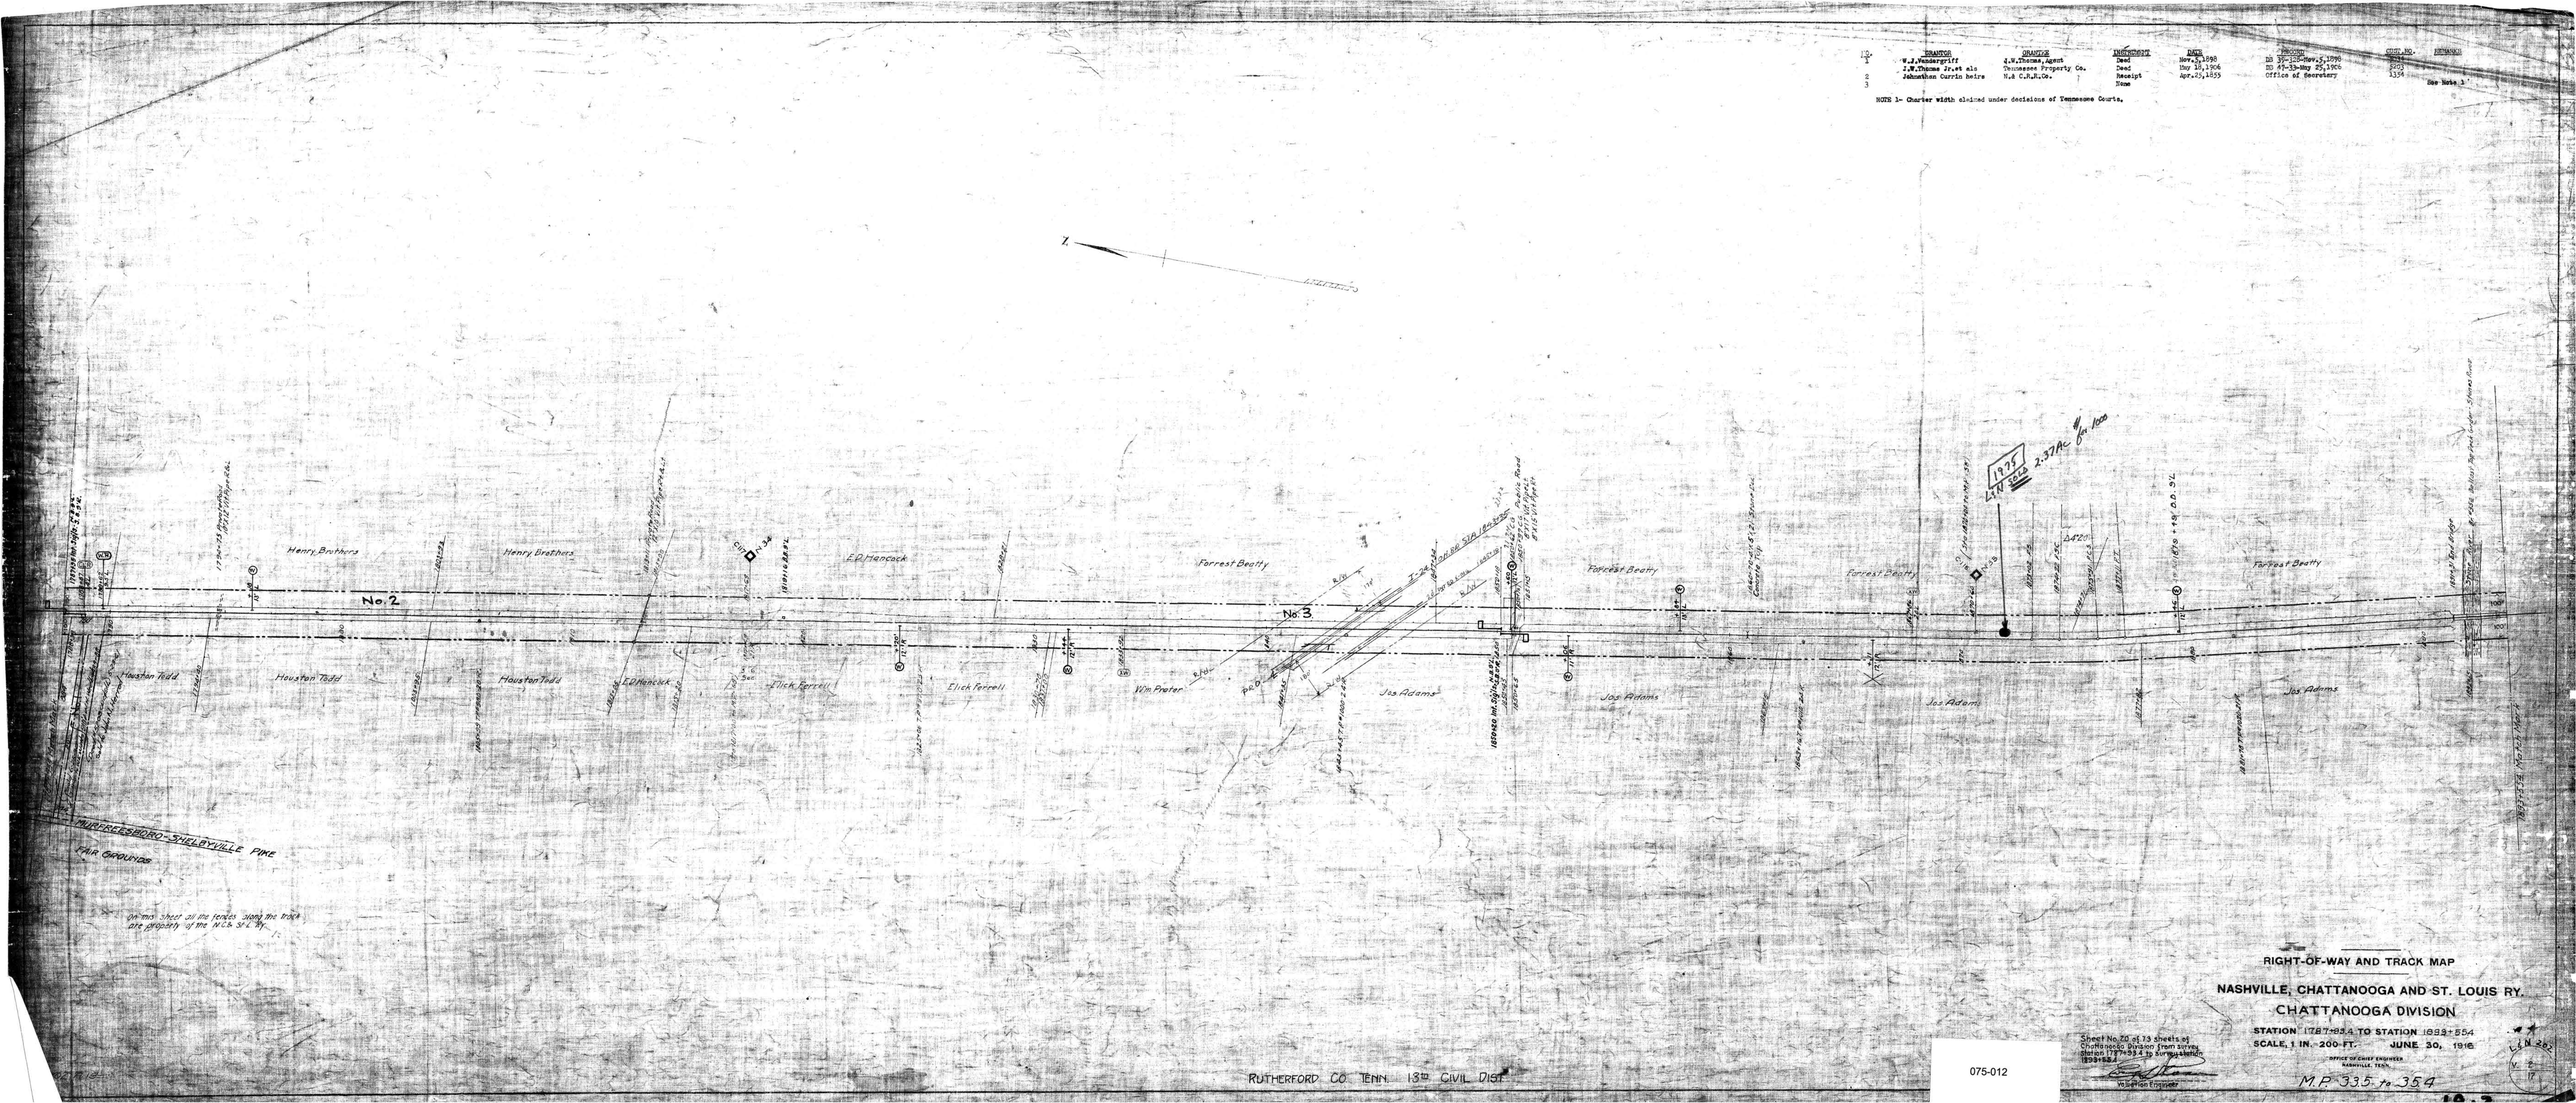


RIGHT-OF-WAY AND TRACK MAP

NASHVILLE, CHATTANOOGA AND ST. LOUIS RY.

CHATTANOOGA DIVISION

STATION 1787+83.4 TO STATION 1893+55.4

SCALE, 1 IN. 200 FT. JUNE 30, 1916

OFFICE OF CHIEF ENGINEER NASHVILLE, TENN.

Sheet No. 20 of 73 sheets of Chattanooga Division from survey station 1787+83.4 to survey station 1893+55.4

Valuation Engineer

M.P. 335 to 354

L&N 202

V. 2

17

075-012