NO.	GRANTOR	GRANTEE	INSTRUMENT	DATE	RECORD	CONT. NO.	REMARKS
1			None				See Note 1

NOTE 1- Charter width claimed under decisions of Tennessee Courts.

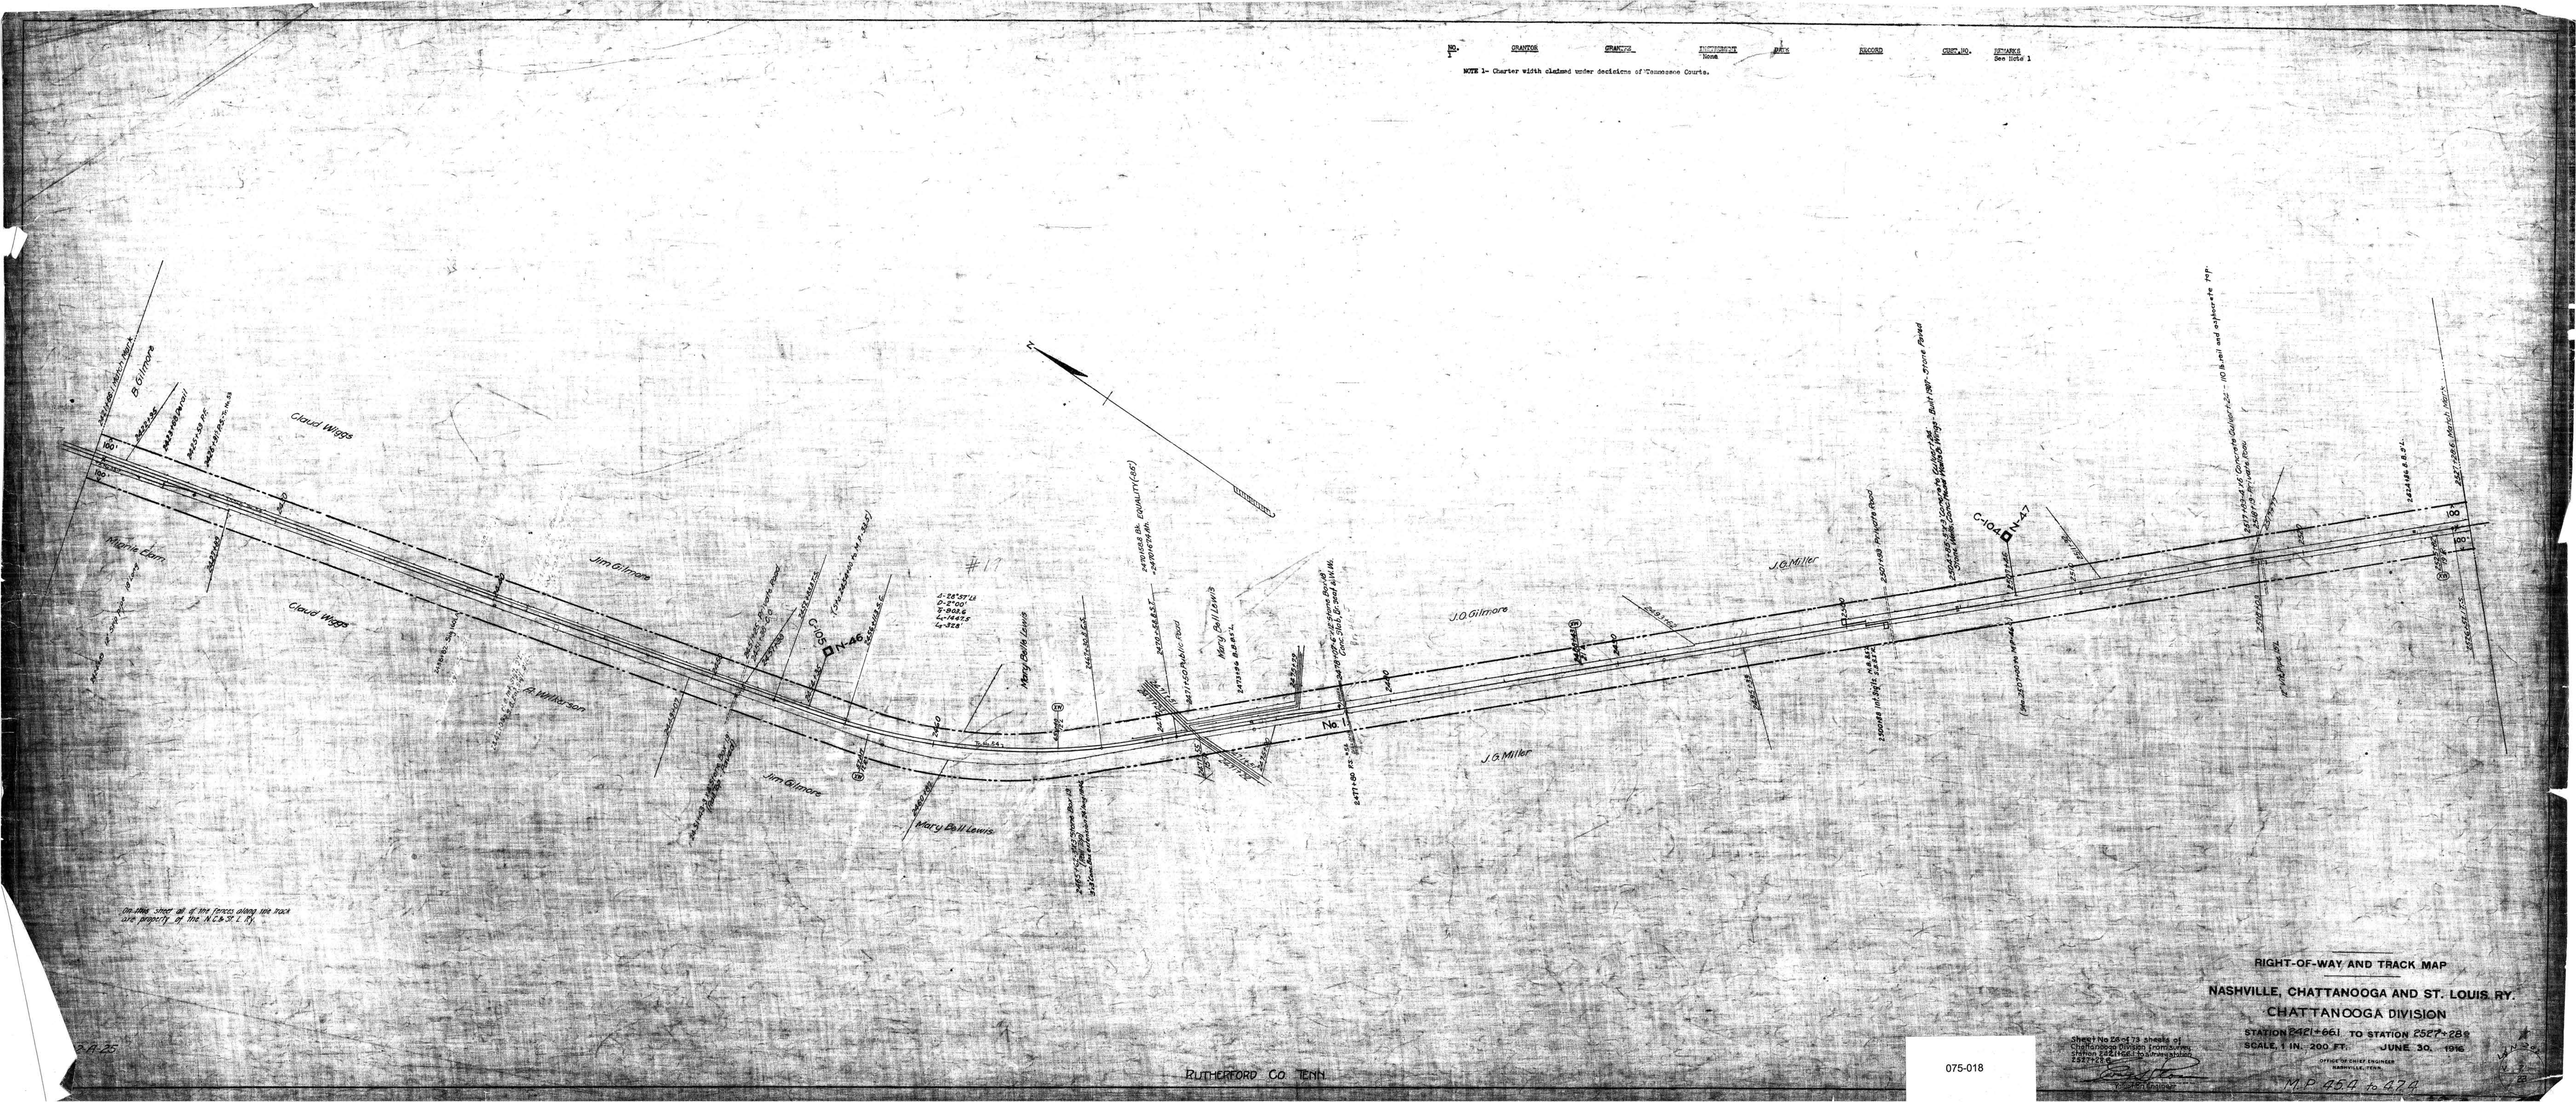

RIGHT-OF-WAY AND TRACK MAP

NASHVILLE, CHATTANOOGA AND ST. LOUIS RY.

CHATTANOOGA DIVISION

STATION 2421+66.1 TO STATION 2527+28.9

SCALE, 1 IN. 200 FT. JUNE 30, 1916

Sheet No. 26 of 73 sheets of Chattanooga Division from survey station 2421+66.1 to survey station 2527+28.9

OFFICE OF CHIEF ENGINEER NASHVILLE, TENN.

M.P. 454 to 474

075-018