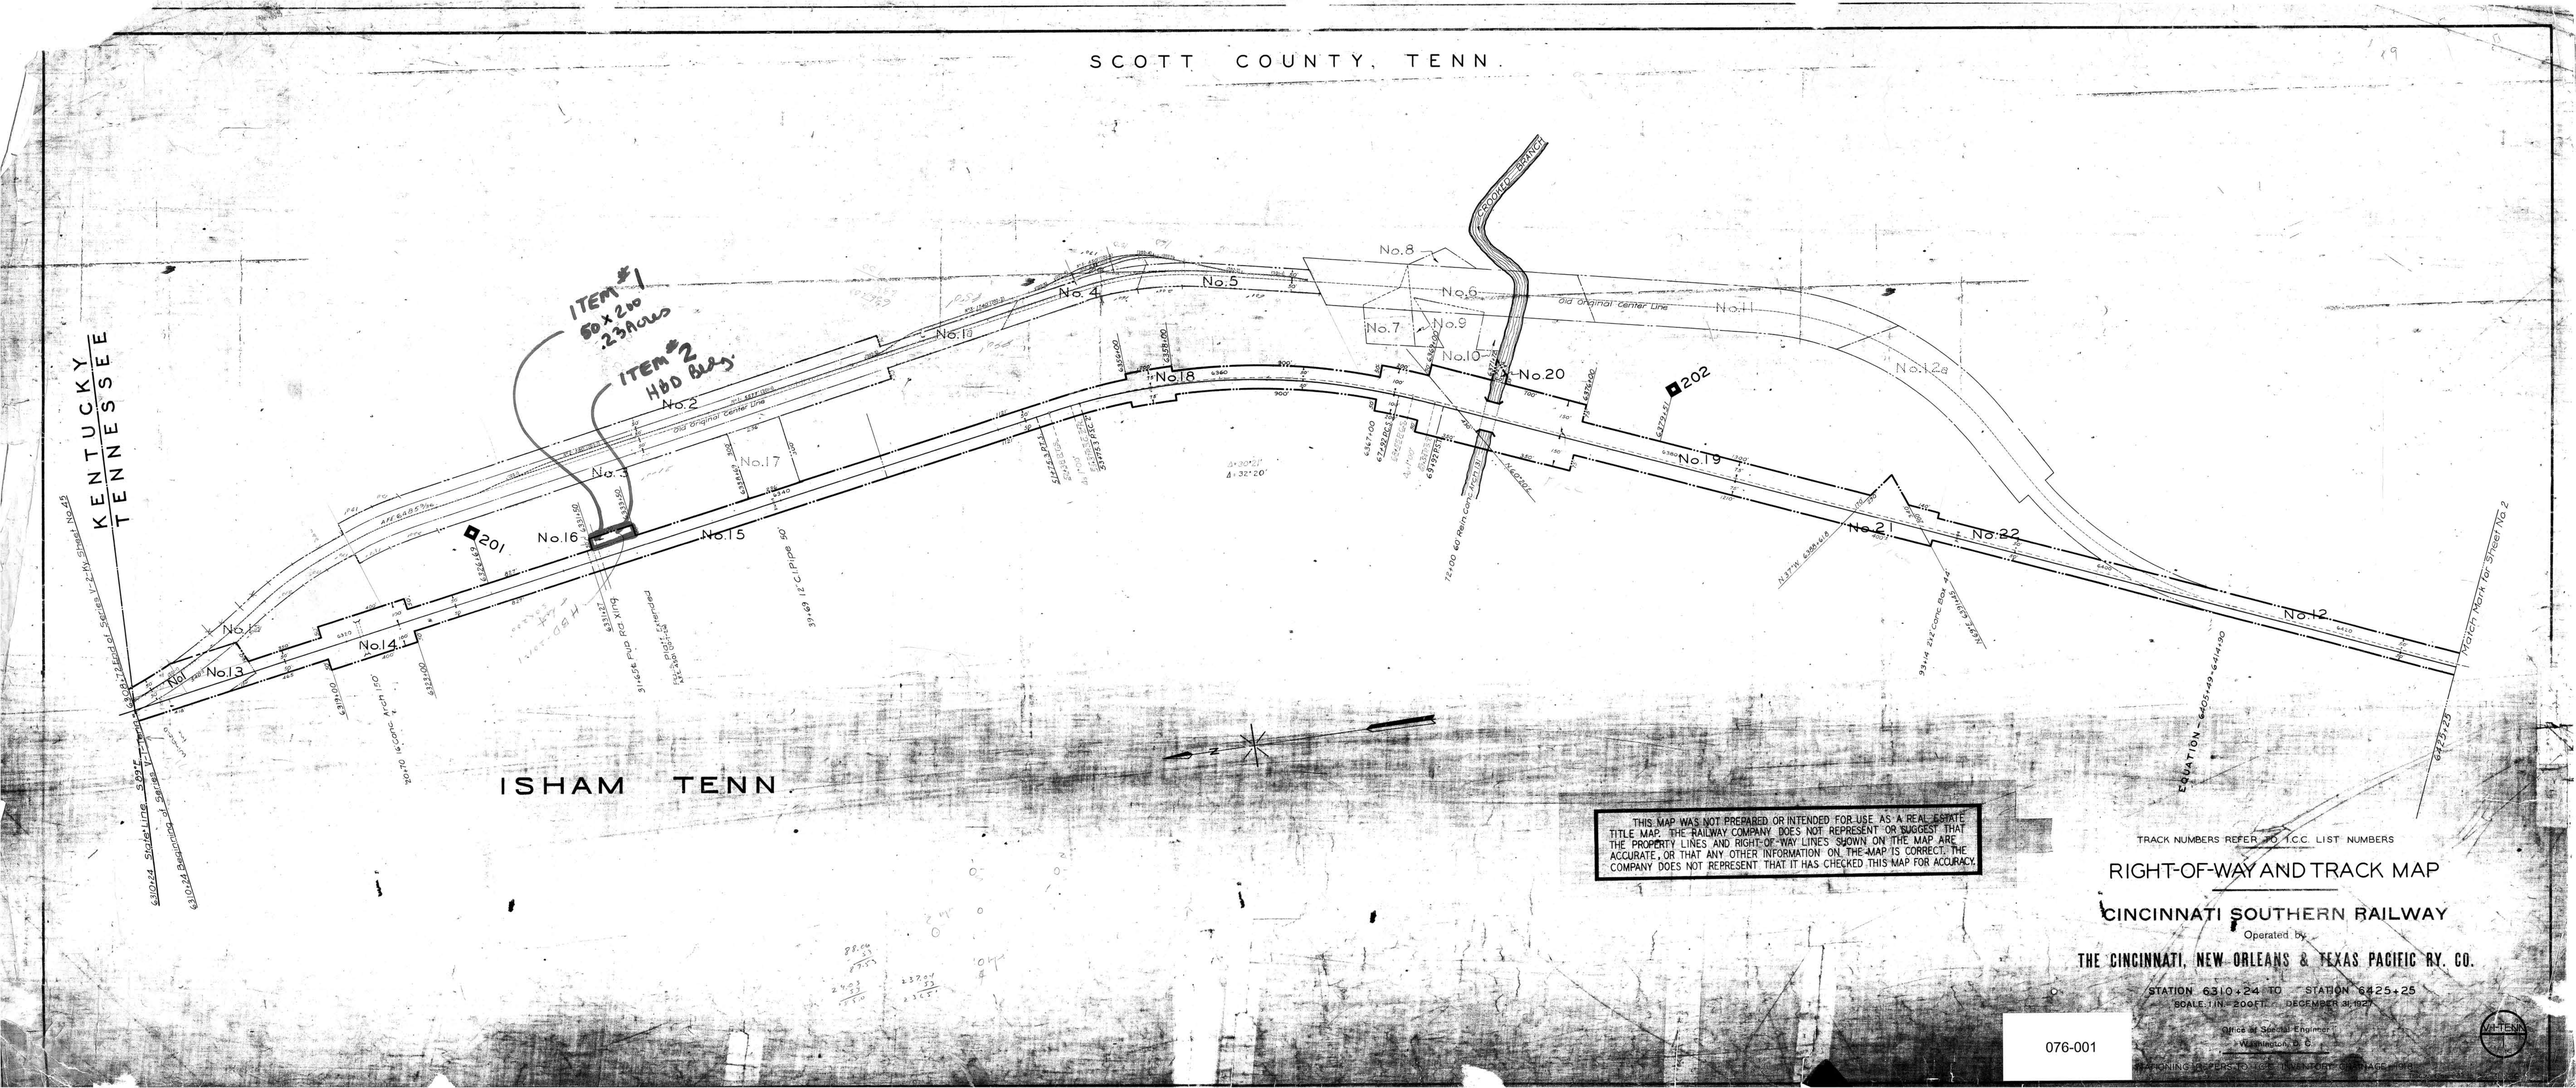
SCOTT COUNTY, TENN.
KENTUCKY
TENNESSEE
ISHAM TENN.
ITEM #1
50 x 200
.23 Acres
ITEM #2
H&D Bldg.
CROOKED BRANCH
Old Original Center Line
No.1
No.2
No.3
No.4
No.5
No.6
No.7
No.8
No.9
No.10
No.11
No.12
No.12a
No.13
No.14
No.15
No.16
No.17
No.18
No.19
No.20
No.21
No.22
201
202
Match Mark for Sheet No. 2
EQUATION - 6405+49 = 6414+90
6425+25
THIS MAP WAS NOT PREPARED OR INTENDED FOR USE AS A REAL ESTATE TITLE MAP. THE RAILWAY COMPANY DOES NOT REPRESENT OR SUGGEST THAT THE PROPERTY LINES AND RIGHT-OF-WAY LINES SHOWN ON THE MAP ARE ACCURATE, OR THAT ANY OTHER INFORMATION ON THE MAP IS CORRECT. THE COMPANY DOES NOT REPRESENT THAT IT HAS CHECKED THIS MAP FOR ACCURACY.
TRACK NUMBERS REFER TO I.C.C. LIST NUMBERS
RIGHT-OF-WAY AND TRACK MAP
CINCINNATI SOUTHERN RAILWAY
Operated by
THE CINCINNATI, NEW ORLEANS & TEXAS PACIFIC RY. CO.
STATION 6310+24 TO STATION 6425+25
SCALE: 1 IN. = 200 FT. DECEMBER 31, 1927
Office of Special Engineer
Washington, D. C.
076-001