SCOTT COUNTY, TENN.

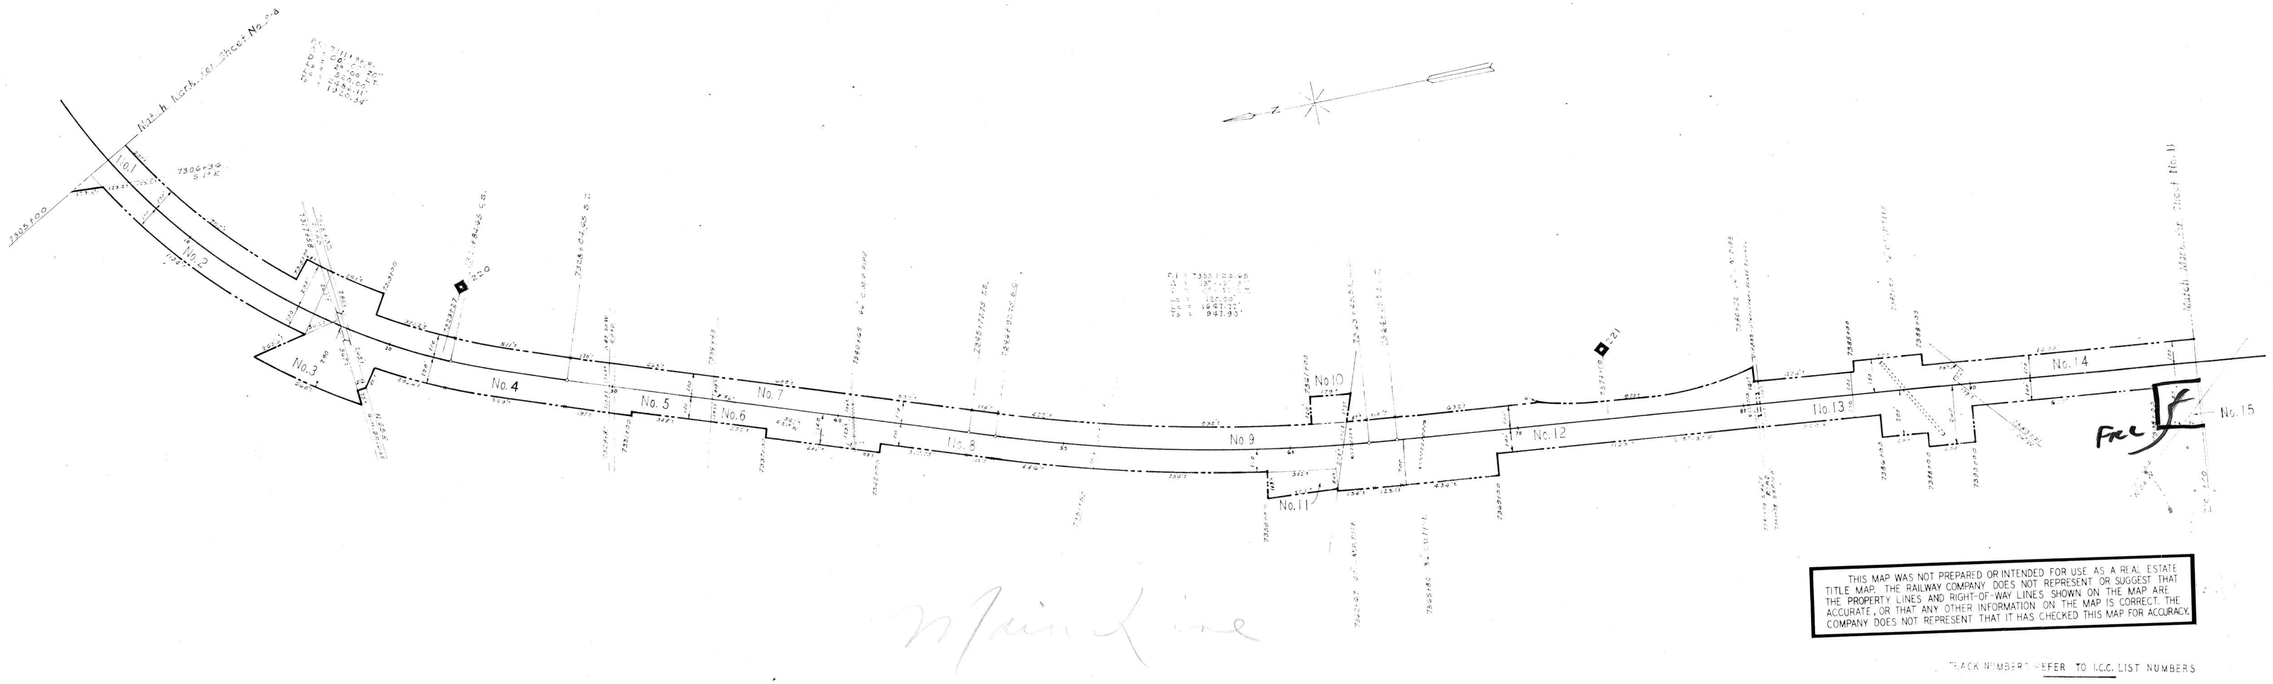

Main Line

THIS MAP WAS NOT PREPARED OR INTENDED FOR USE AS A REAL ESTATE TITLE MAP. THE RAILWAY COMPANY DOES NOT REPRESENT OR SUGGEST THAT THE PROPERTY LINES AND RIGHT-OF-WAY LINES SHOWN ON THE MAP ARE ACCURATE, OR THAT ANY OTHER INFORMATION ON THE MAP IS CORRECT. THE COMPANY DOES NOT REPRESENT THAT IT HAS CHECKED THIS MAP FOR ACCURACY.

TRACK NUMBERS REFER TO I.C.C. LIST NUMBERS

RIGHT-OF-WAY AND TRACK MAP

CINCINNATI SOUTHERN RAILWAY

Operated by

THE CINCINNATI SOUTHERN TEXAS & PACIFIC RY. CO.

STATION 7305 + 00 TO STATION 7400 + 00

SCALE: 1 IN = 200 FT. JUNE 30, 1965

Office of Chief Engineer

Atlanta, Ga.

076-012

V-I-TENN 10-d

STATIONING REFERS TO I.C.C. INVENTORY CHAINAGE - 1918