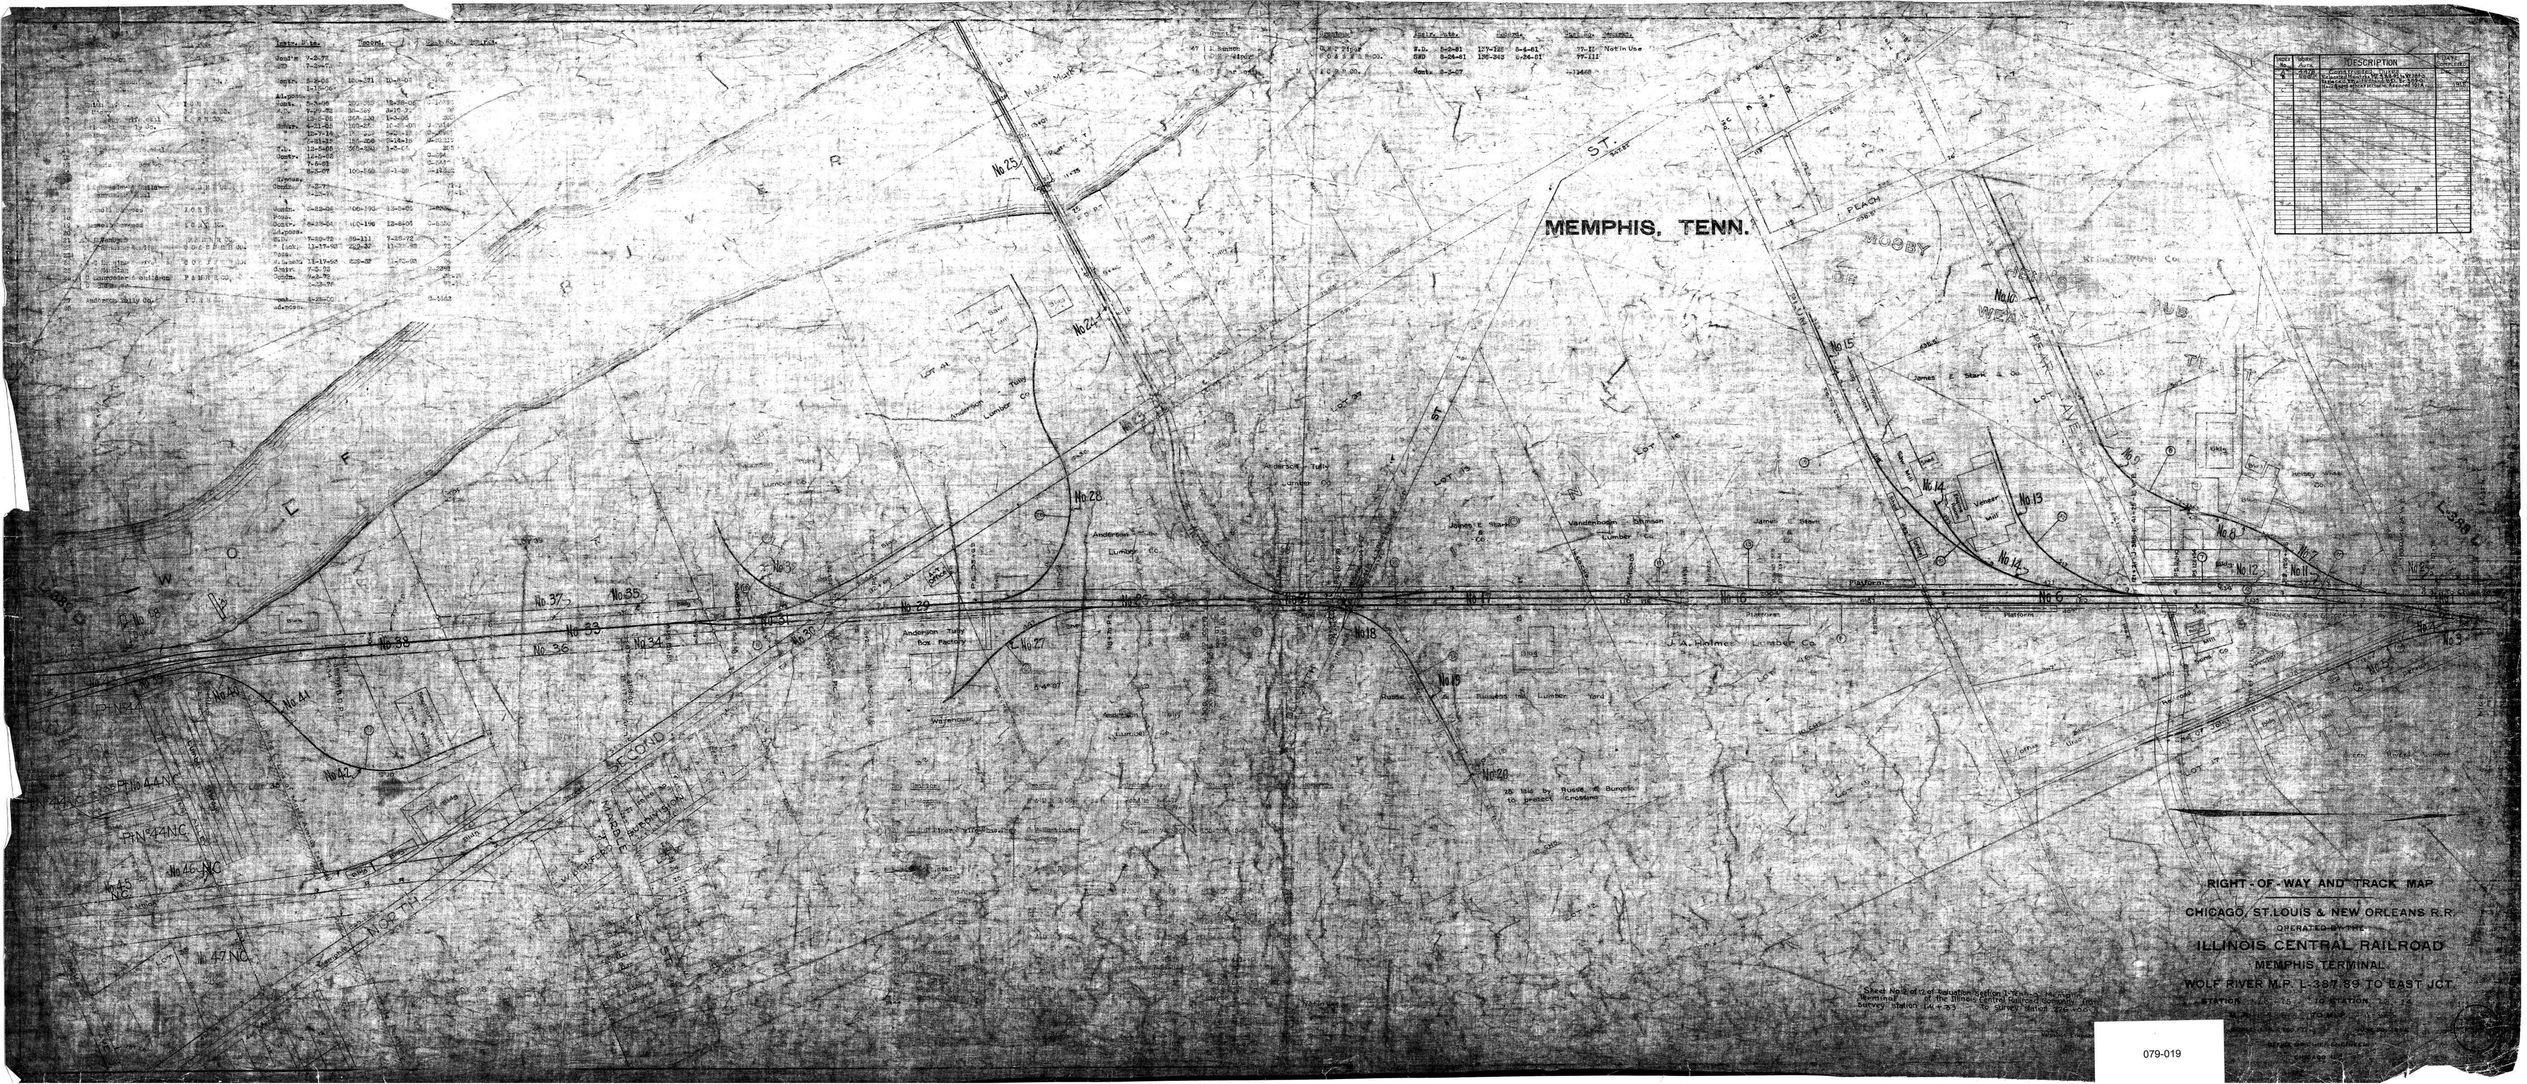
MEMPHIS, TENN.
RIGHT-OF-WAY AND TRACK MAP
CHICAGO, ST. LOUIS & NEW ORLEANS R.R.
OPERATED BY THE
ILLINOIS CENTRAL RAILROAD
MEMPHIS TERMINAL
WOLF RIVER M.P. L-387.89 TO EAST JCT.
DESCRIPTION
No. 25
No. 24
No. 28
No. 29
No. 27
No. 18
No. 20
No. 15
No. 14
No. 13
No. 12
No. 11
No. 10
No. 9
No. 8
No. 7
No. 6
No. 5
No. 4
No. 3
No. 37
No. 35
No. 33
No. 36
No. 34
No. 38
No. 41
No. 42
No. 44 NC
No. 46 NC
No. 47 NC
No. 45 NC
SECOND
NORTH
MOSBY
PEACH
WOLF
RIVER
ST.
L-388
079-019