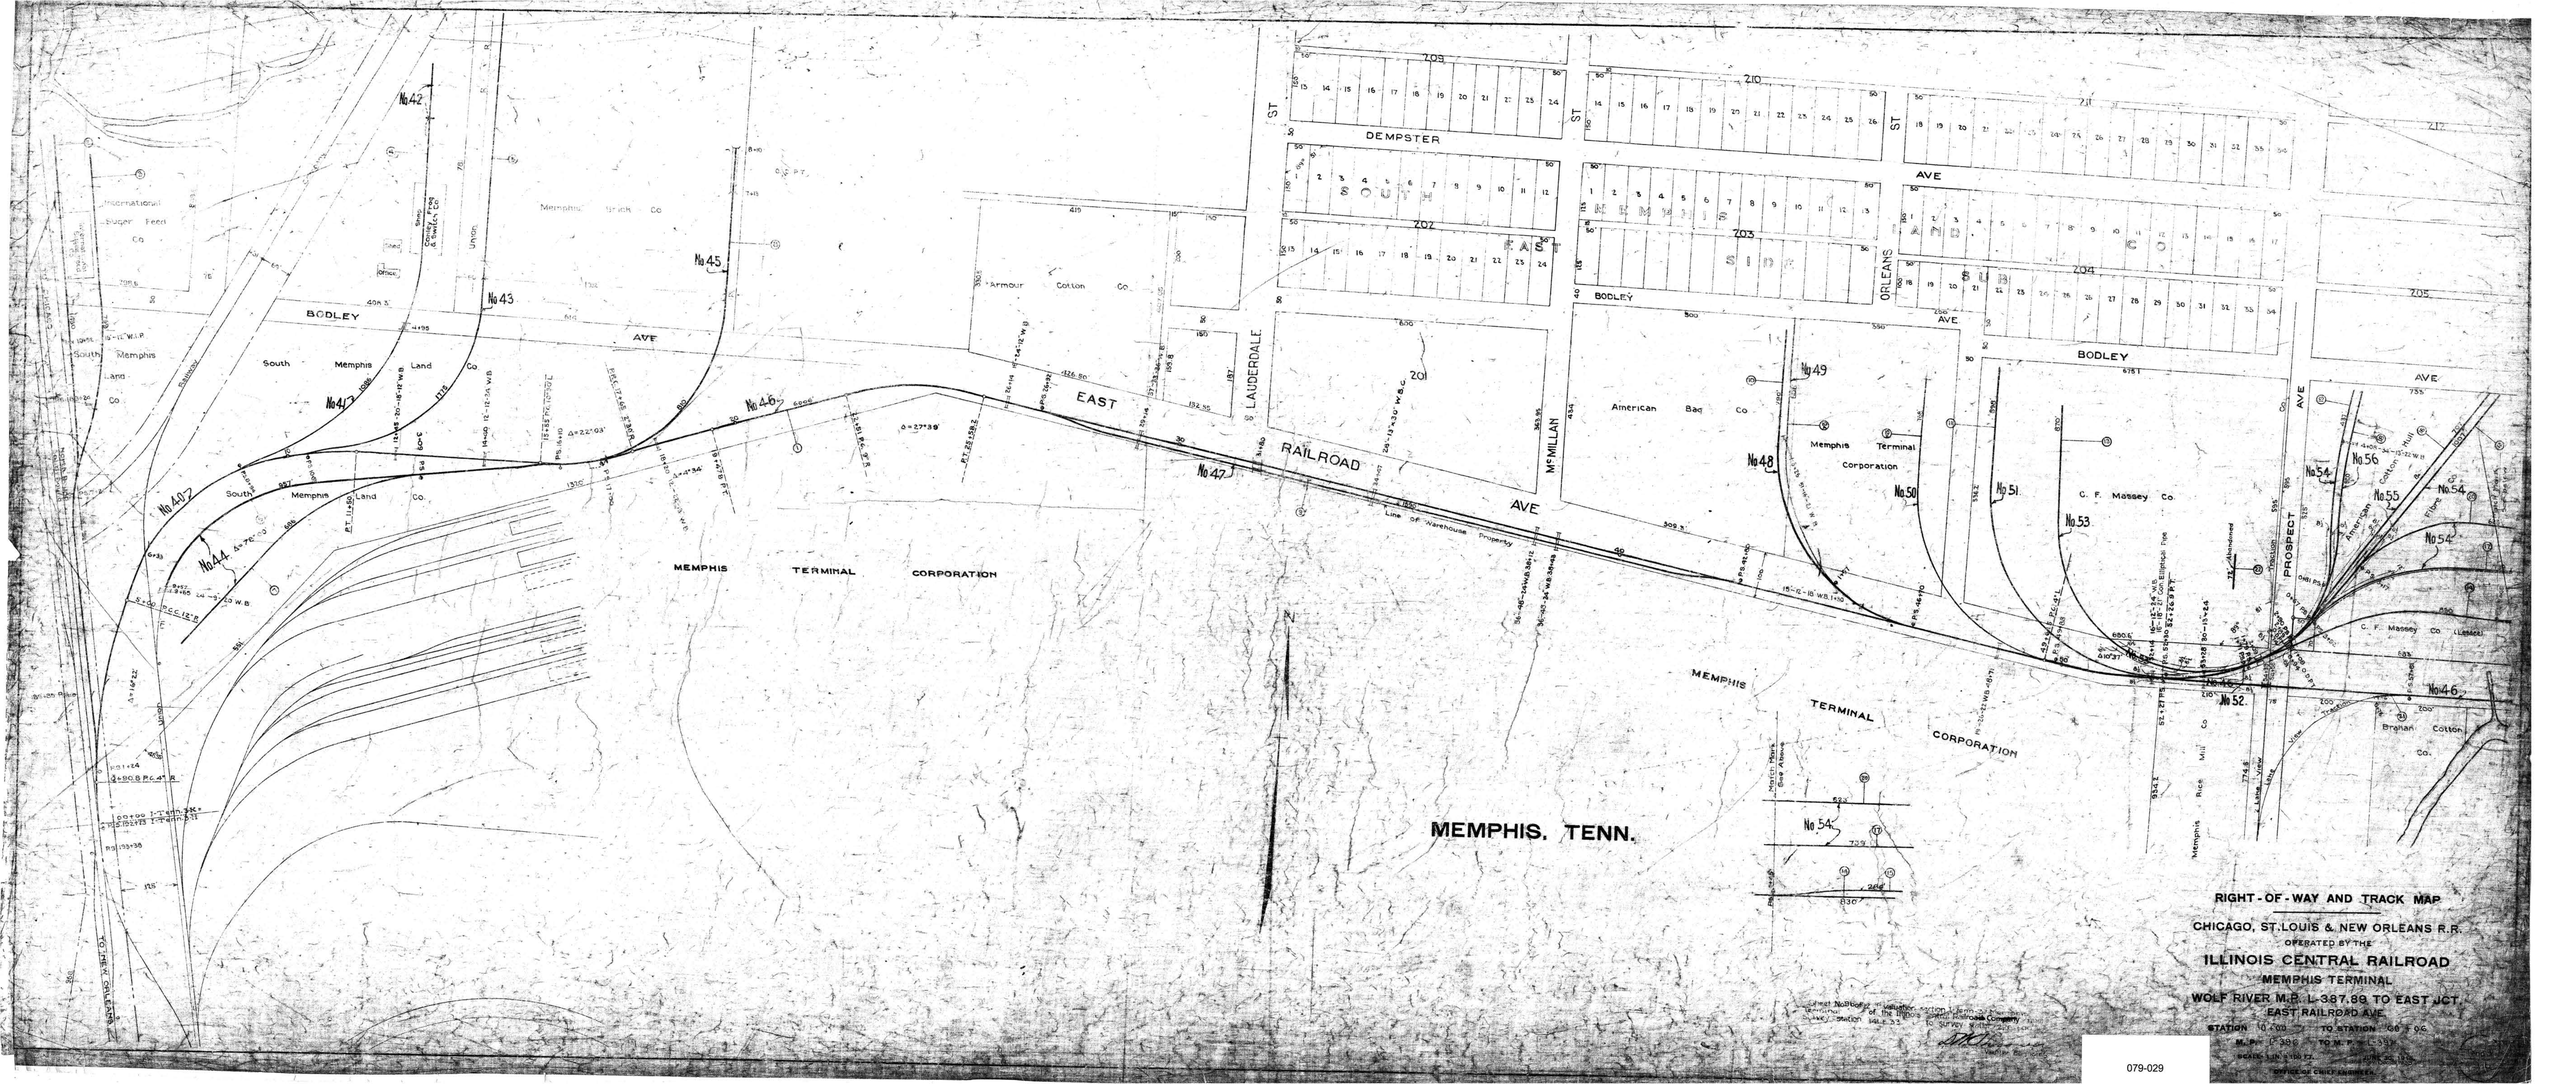
RIGHT-OF-WAY AND TRACK MAP
CHICAGO, ST. LOUIS & NEW ORLEANS R.R.
OPERATED BY THE
ILLINOIS CENTRAL RAILROAD
MEMPHIS TERMINAL
WOLF RIVER M.P. L-387.89 TO EAST JCT.
EAST RAILROAD AVE.
MEMPHIS, TENN.
MEMPHIS TERMINAL CORPORATION
EAST RAILROAD AVE
BODLEY AVE
DEMPSTER ST
LAUDERDALE ST
McMILLAN ST
ORLEANS ST
PROSPECT AVE
South Memphis Land Co.
Armour Cotton Co.
American Bag Co.
Memphis Terminal Corporation
C. F. Massey Co.
Memphis Rice Mill Co.
Branan Cotton Co.
Line of Warehouse Property
TO NEW ORLEANS
079-029