LAND SUBSIDS.

No.	Grantor	Grantee	Contr.	Date	Record	Cost Co.	Remarks
1	So. Memphis Land Co.	M.&S.L. RR Co	WD	11/ 4/08	470-393	1,728.00	2
2	Memphis Cur Co.	SO RR Co	"	8/10/10	439-479	8/18/10	139
3	Memphis Rice Mill Co.	"	Contr	7/12/11	434-280	10/20/11	C-17589

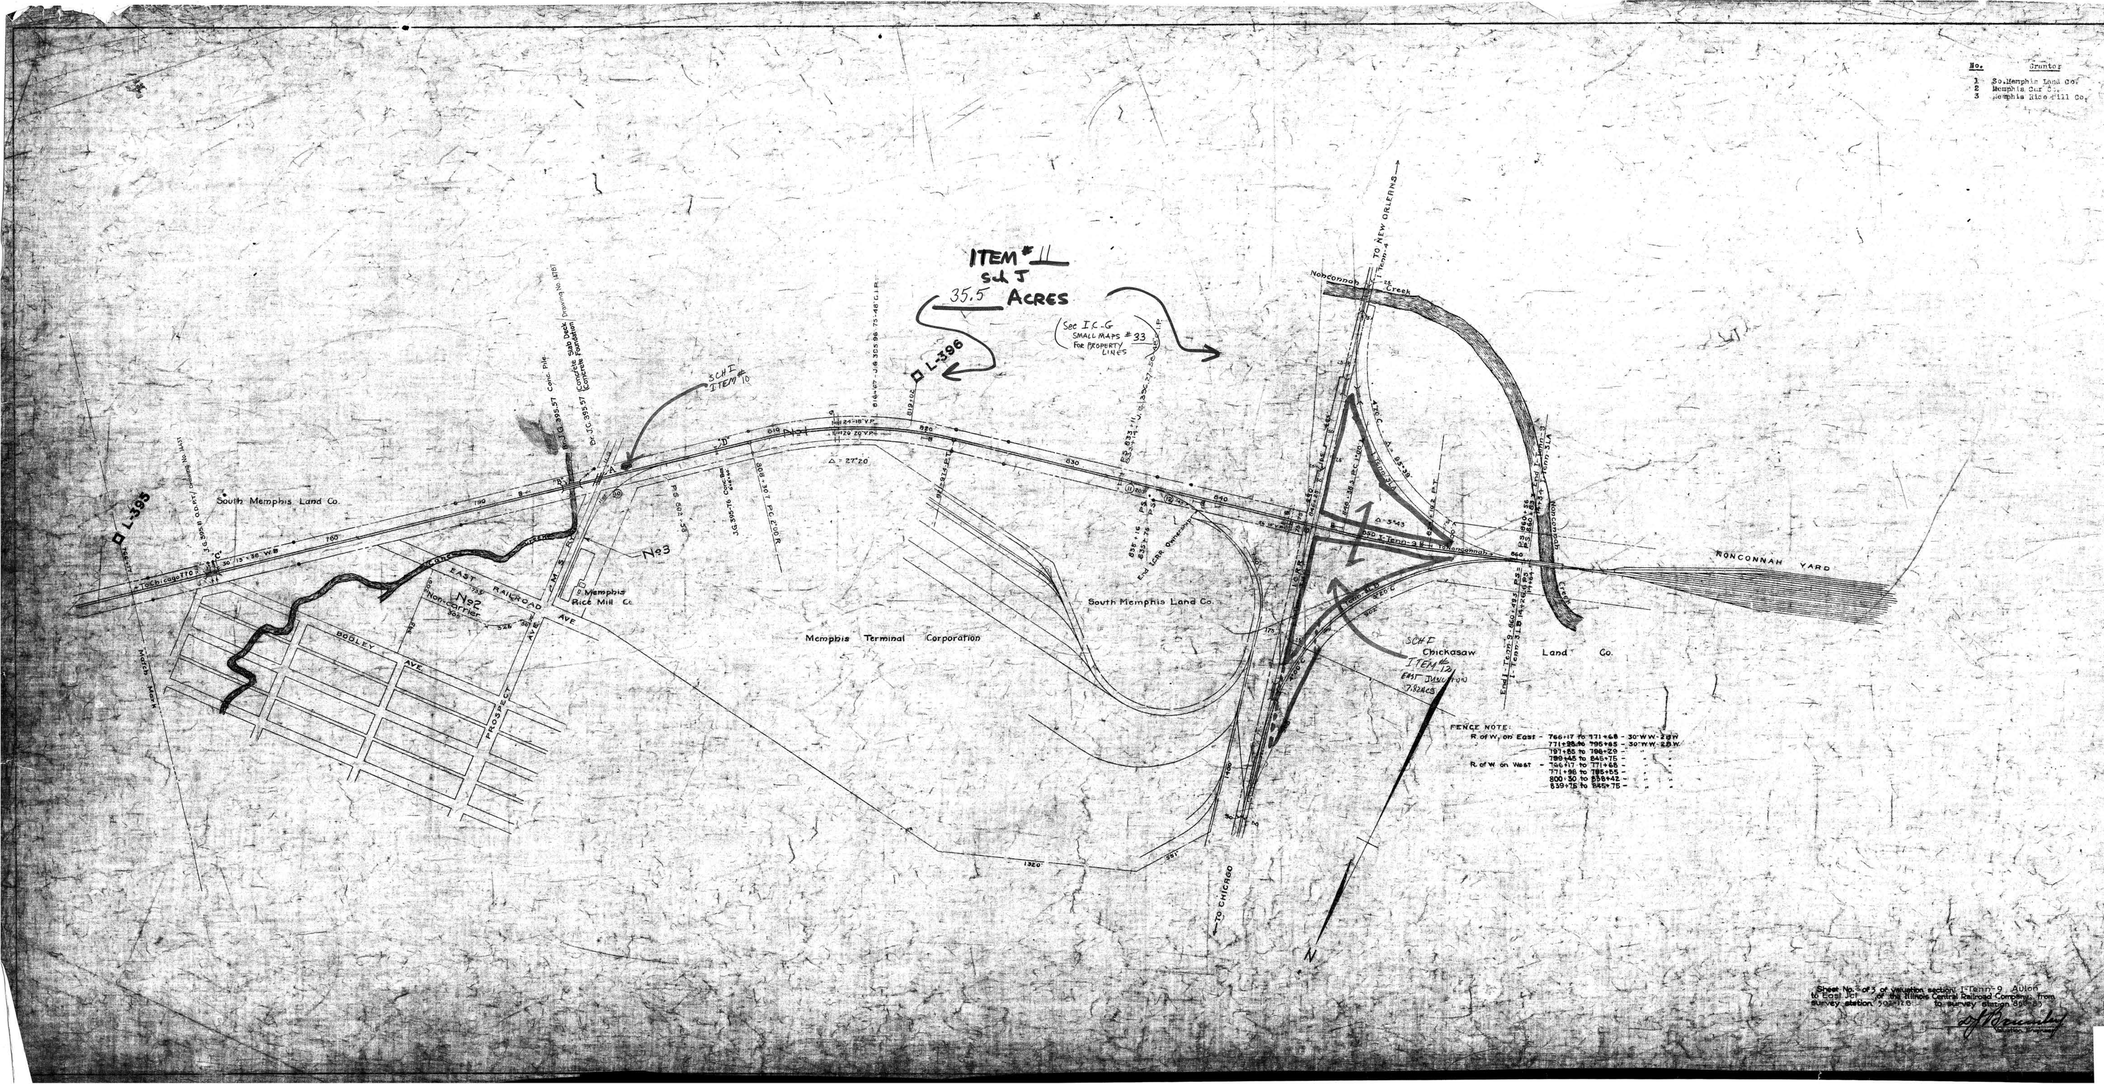

FENCE NOTE:
R of W, on East - 766+17 to 771+68 - 30' W.W. 20' N
771+28.96 to 795+85 - 30' W.W. 20' N
791+55 to 798+29 - " "
789+45 to 845+75 - " "
746+17 to 771+68 - " "
771+28 to 795+55 - " "
800+50 to 838+42 - " "
839+15 to 845+75 - " "

INDEX NO.	WORK AUTH. NO.	DESCRIPTION	DATE COMPLETED
1	2001	Initial Construction Miscellaneous	Apr. 1908
2	2002	Rail and Fastenings Miscellaneous	Apr. 1908
3	2003	Rail Joints, Bolts & Spikes Miscellaneous	Apr. 1908
4	2004	Ballast Miscellaneous	Apr. 1908
5	2005	Ballast Miscellaneous	Apr. 1908
6	2006	Ballast Miscellaneous	Apr. 1908
7	2033	Ballast Miscellaneous	Apr. 1911
8	2035	Ballast Miscellaneous	Apr. 1911

RIGHT-OF-WAY AND TRACK MAP

MEMPHIS & STATE LINE RAILROAD

OWNED BY THE

CHICAGO, ST. LOUIS & NEW ORLEANS RAILROAD

OPERATED BY THE

ILLINOIS CENTRAL RAILROAD

SOUTH MISSOURI - AULON, TENN. TO EAST ATT. TENN.

STATION 1/2 TO STATION 1280+43

M.P. L-395 TO M.P. L-396

SCALE 1 IN. = 200 FT.

DRAWN BY

OFFICE OF CHIEF ENGINEER

CHICAGO, ILL.

Sheet No. 1 of 3 of valuation section 1 Tenn-9 Aulon to East Att. of the Illinois Central Railroad Company, from survey station 1000+10 to survey station 1280+43.

079-039