L.N.R. Documents

No.	Grantor	Grantee	Instr.	Date	Record	Question	Contract
1	J S Schoolfield & wf	Miss.Val.RR Co	WD	10/ 6/08	366-41	11/21/08	7
2	(J W Griffin & wife	" " "	Cont.Sm	12/16/08	374-217	2/ 1/06	8
Pt.2	(J W Griffin " "	" " "	"	"	"		8
3	(W J Elkins & wf	J C Welling	WD	10/ 4/08	372-251	2/ 8/06	9-I Unused
	(W G Welling & wf	Miss.Val.RR Co	QCD	11/13/08	371-240	1/25/06	9-II
4	(W E Elkins & wf	J C Welling	WD	10/ 4/08	367-201	2/ 8/06	9-I Unused
	(W G Welling & wf	Miss.Valley Corp.	Deed	7/22/09	444-88	12/16/08	9-II
5	(W E Elkins & wf	J C Welling	WD	10/ 4/08	367-201	2/ 8/06	9-I Unused
	(J C Welling & wf	Miss.Valley Corp.	Deed	7/22/09	444-88	12/16/08	9-II
6			Pos				
7	J W James & Wf	Miss.Val.RR Co	WD	11/18/08	367-190	2/ 8/06	10
8			AA Pos				
9			AA Pos				

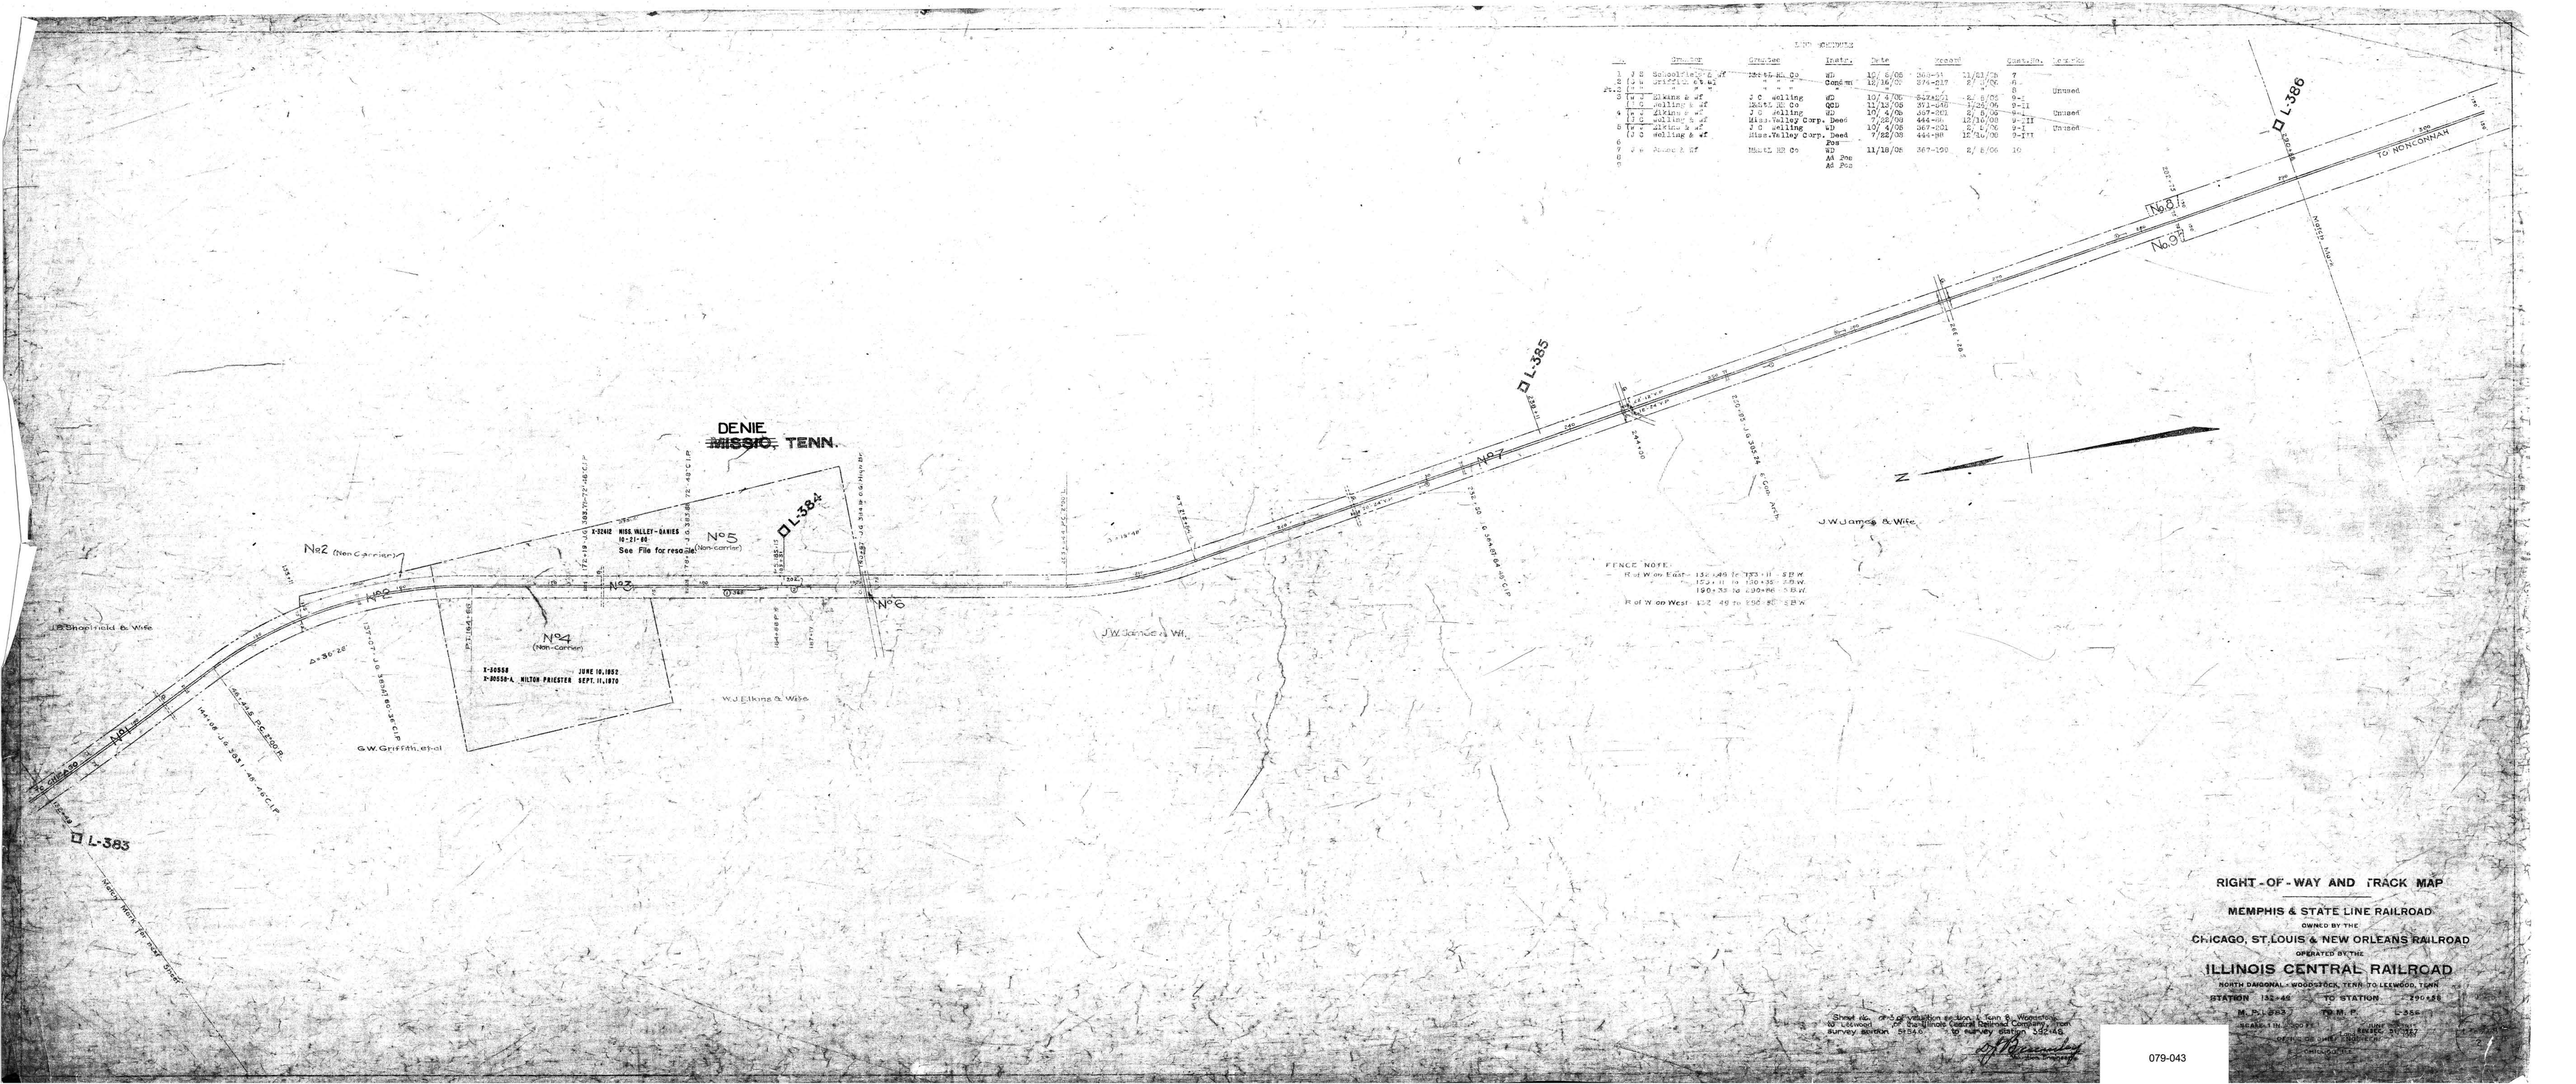

FENCE NOTE:
R of W on East - 132+46 to 133+11 SBW
" " 152+11 to 190+35 SBW
190+35 to 190+86 SBW
R of W on West 132 46 to 190+86 SBW

Sheet No. 1 of valuation section 1, Tenn. & Wonnsville to Leewood for the Illinois Central Railroad Company from Survey station 132+46 to Survey station 382+46.

RIGHT-OF-WAY AND TRACK MAP

MEMPHIS & STATE LINE RAILROAD

OWNED BY THE

CHICAGO, ST. LOUIS & NEW ORLEANS RAILROAD

OPERATED BY THE

ILLINOIS CENTRAL RAILROAD

NORTH DIAGONAL - WOODSTOCK, TENN. TO LEEWOOD, TENN.

STATION 132+46 TO STATION 190+86

M. P. L-383 TO M. P. L-386

SCALE: 1 IN. = 100 FT. DATE: 1909 FILE NO. 3-7-1267

OFFICE OF CHIEF ENGINEER

CHICAGO, ILL.

079-043

1