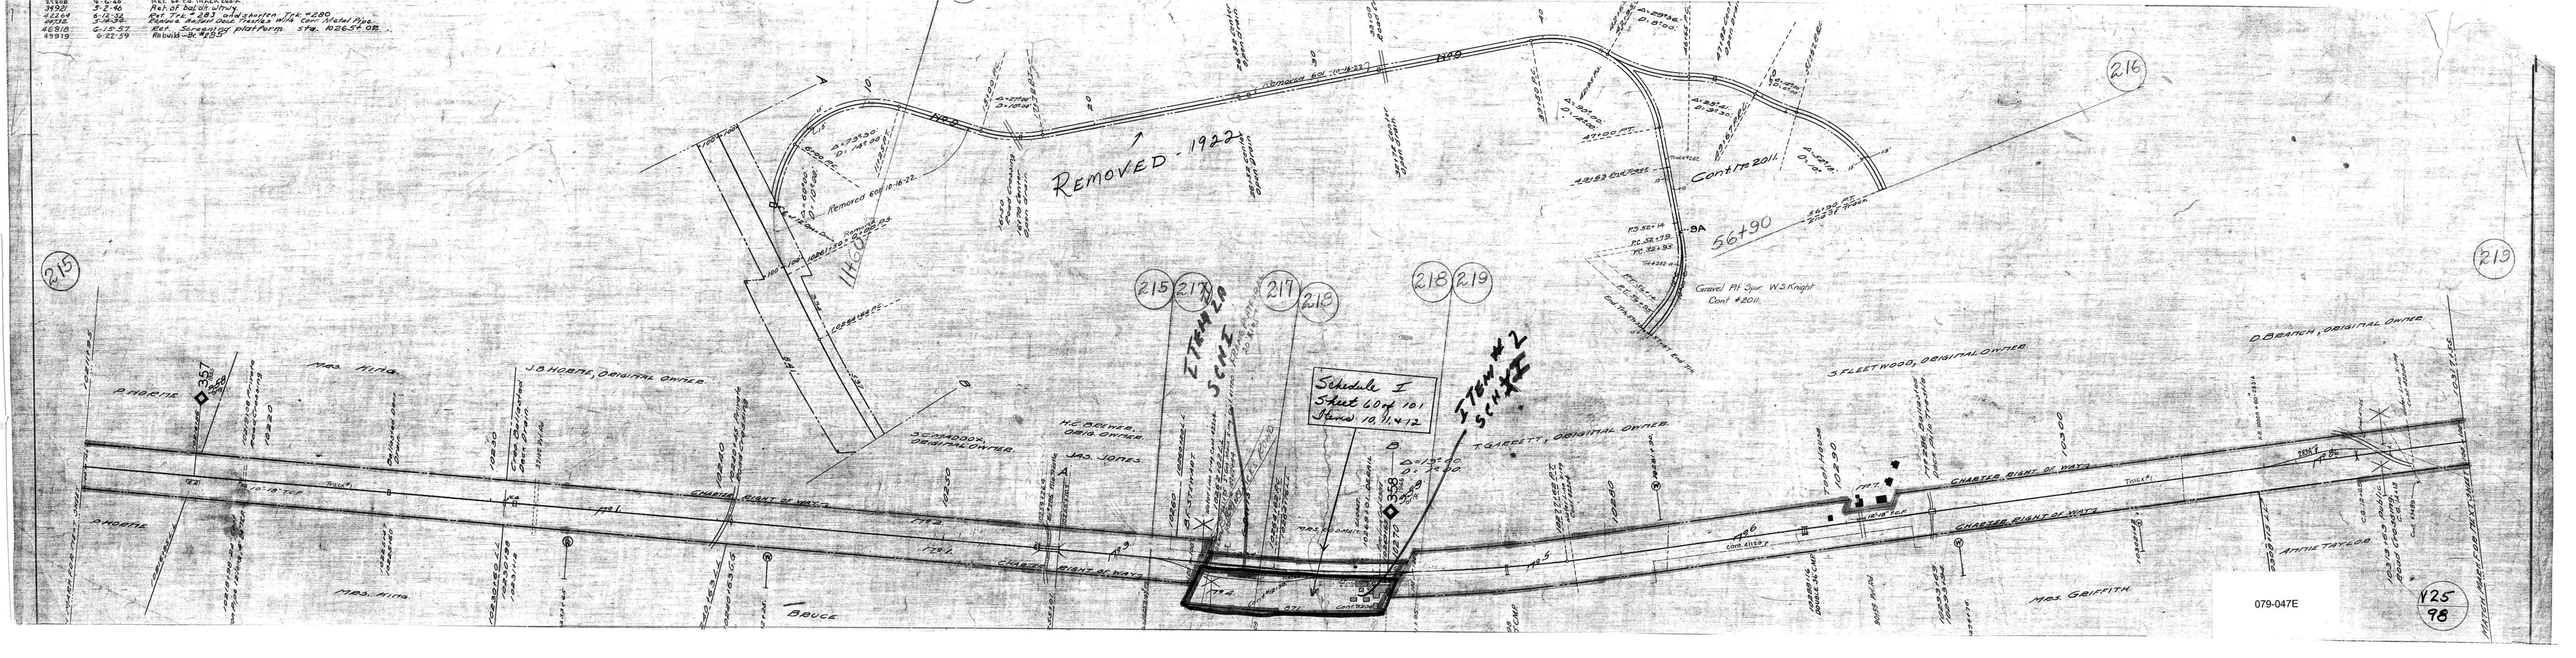

REMOVED - 1922
Cont. #2011
56+90
Gravel Pit Spur W.S. Knight Cont #2011
215
216
217
218
219
ITEM #2 SCH I
ITEM #2 SCH II
Schedule I
Sheet 60 of 101
Items 10, 11 & 12
357
358
P. HORNE
MRS. KING
J.B. HORNE, ORIGINAL OWNER
S.C. MADDOX, ORIGINAL OWNER
H.C. BREWER, ORIG. OWNER
JAS. JONES
T. GARRETT, ORIGINAL OWNER
S. FLEETWOOD, ORIGINAL OWNER
D. BRANCH, ORIGINAL OWNER
CHARTER RIGHT OF WAY
BRUCE
MRS. GRIFFITH
ANNIE TAYLOR
MATCH MARK FOR NEXT SHEET
079-047E
125
98