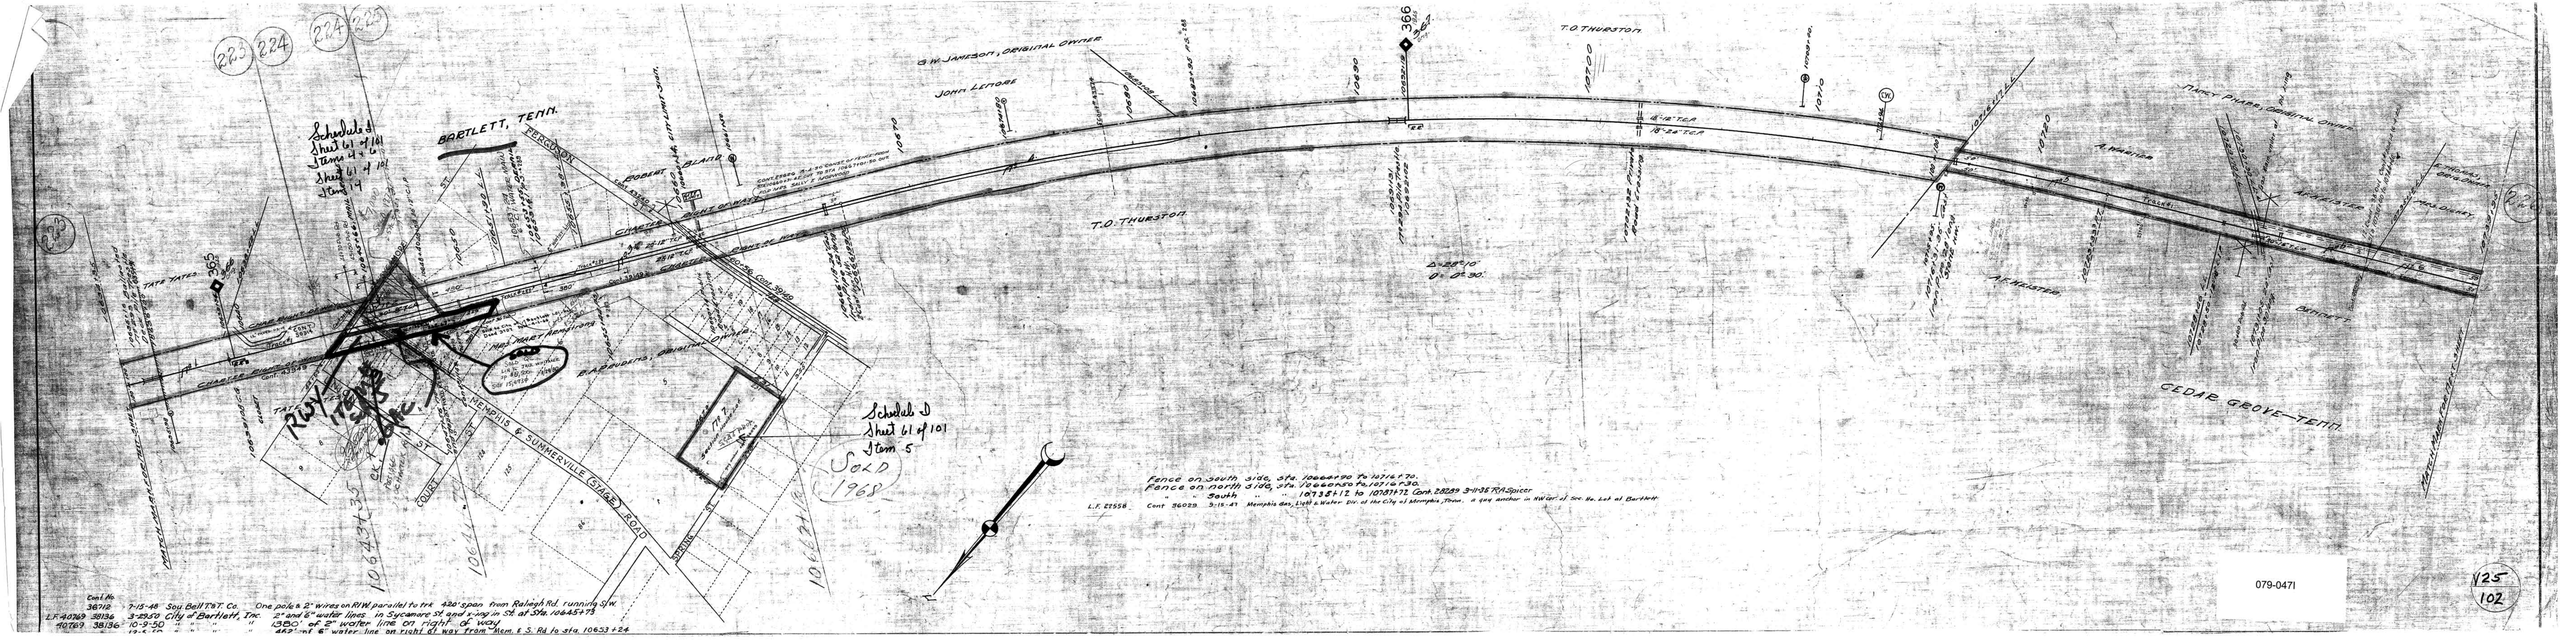

BARTLETT, TENN.
T.O. THURSTON
G.W. JAMESON, ORIGINAL OWNER
JOHN LENORE
CEDAR GROVE—TENN.
MEMPHIS & SUMMERVILLE (STAGE) ROAD
Schedule I
Sheet 61 of 101
Item 5
SOLD 1968
Fence on south side, sta. 10664+90 to 10716+70.
Fence on north side, sta. 10660+50 to 10716+30.
South " 10735+12 to 10787+72 Cont. 28289 3-11-38 R.A. Spicer
L.F. 27558 Cont 36029 3-15-47 Memphis Gas, Light & Water Div. of the City of Memphis, Tenn. a guy anchor in R.W. Cor. of Sec. No. Lot of Bartlett
Cont. No.
36712 7-15-48 Sou. Bell T&T Co. One pole & 2" wires on R/W parallel to trk 420' span from Raleigh Rd. running S/W.
L.F. 40769 38136 3-29-50 City of Bartlett, Inc. 2" and 6" water lines in Sycamore St. and x-ing in St. at Sta. 10645+73
40769 38136 10-9-50 " " " " 1380' of 2" water line on right of way
079-0471
125
102