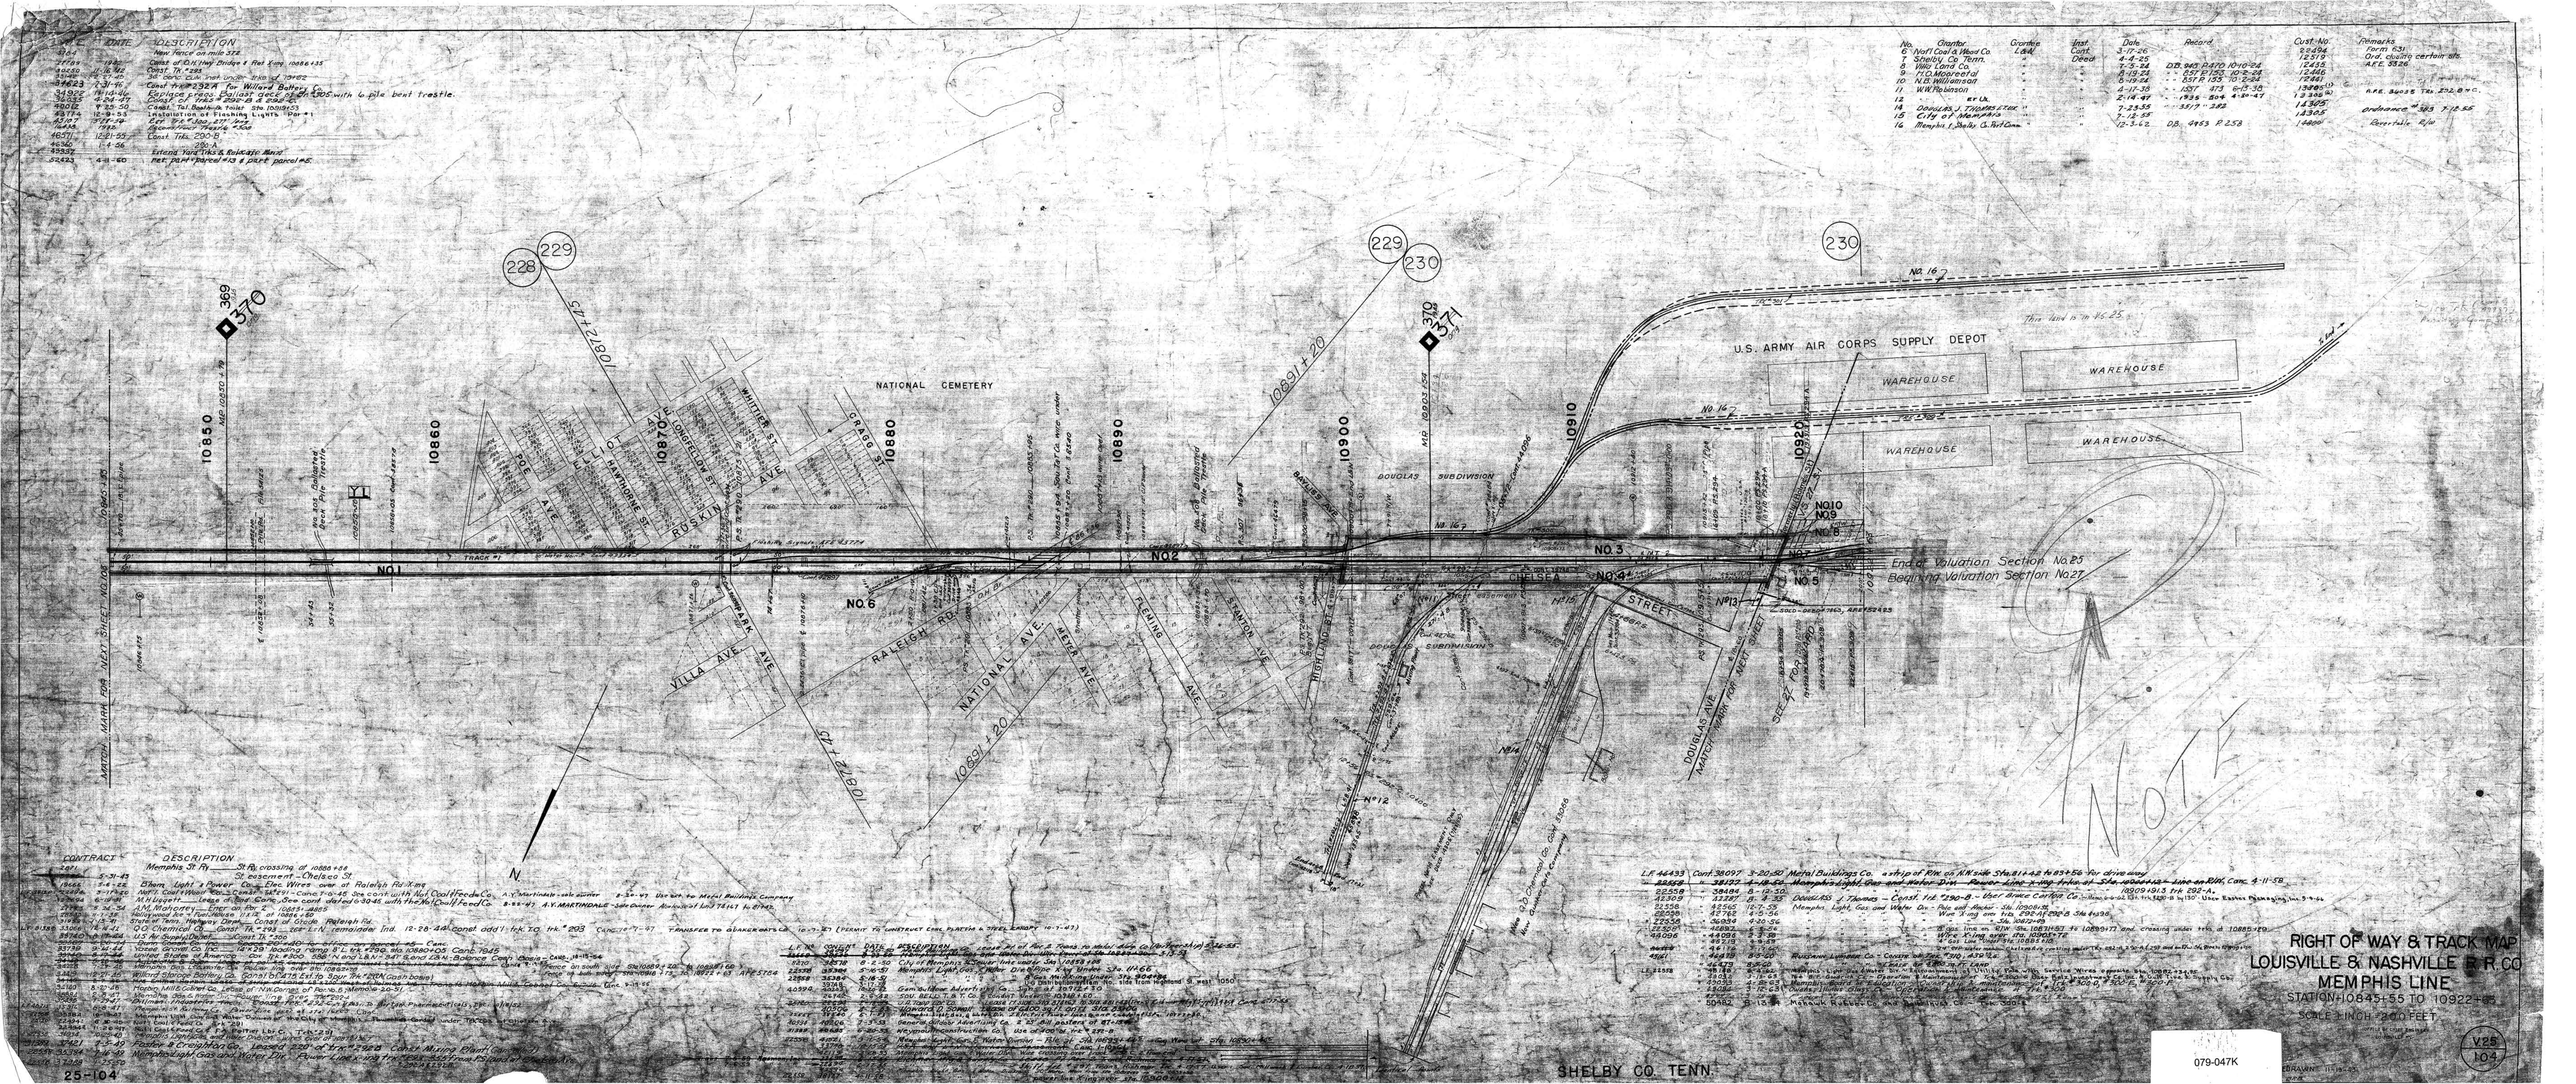

RIGHT OF WAY & TRACK MAP
LOUISVILLE & NASHVILLE R.R. CO.
MEMPHIS LINE
STATION 10845+55 TO 10922+65
SCALE 1 INCH = 200 FEET
NATIONAL CEMETERY
U.S. ARMY AIR CORPS SUPPLY DEPOT
WAREHOUSE
DOUGLAS SUBDIVISION
CHELSEA STREET
RALEIGH RD.
NATIONAL AVE.
VILLA AVE.
RUSKIN AVE.
ELLIOT AVE.
POE AVE.
WHITTIER ST.
CRAGG ST.
PLEMING AVE.
STANTON AVE.
HIGHLAND ST.
DOUGLAS AVE.
MATCH MARK FOR NEXT SHEET NO. 105
End of Valuation Section No. 25
Beginning Valuation Section No. 27
NOTE
SHELBY CO. TENN.
25-104
V25
104
079-047K