A.F.E.	Date Compl.	Description of change
20636	6-25-31	Const. of Ind. I.S.C. Joint Sways
33238	11-18-42	Const. of Trk. #30 C.L.N. owns Trk. #1 in R.O.W.
30756	3-17-42	Const. of Cabooses Trks. #23
32420	7-11-42	Air water line to telegraph office
34422	1-10-44	Rel. Trk. #23 in Bldg.
35758	7-15-44	Improvement Yard
36316	7-25-46	Incidental road additions to Yard Office
36967	4-20-49	Ventilating Fan, Inst. in Yard Office
41543	3-28-52	Install cat. crossing at Hollywood St. Sta. 78+05
15462	2-26-31	Track & Signal changes due to widening Warford Ave.
52733	9-20-60	Const. Trk. #1 P.D. 23.0+00.0 to 40+00.0
54719	12-13-61	Rel. 16.36' of Trk. #5 & 13.36' of Trk. 6
57864	7-25-66	Relocate Trk. #1 Sta. 34+00
58665	3-28-67	Const. Trk. #1 Trk. 6
		Const. Trk. #1 Trk. 8

No.	Grantor	Grantee	Ind'nt. Cont.	Date	Recd.
11	Tr. #20 C				
11A					
12	I.C.R.R. Co. & R.F. Corp.	L.&N.	"	4-18-46	
13	Fred Saxon	"	"	3-27-40	
13-A	City of Memphis	"	Ord.	9-5-44	

Cont. No.	Remarks "Cont. To"
34712	Easement for Industrial Lead
34512(2)	
34912	Rights in Public Domain

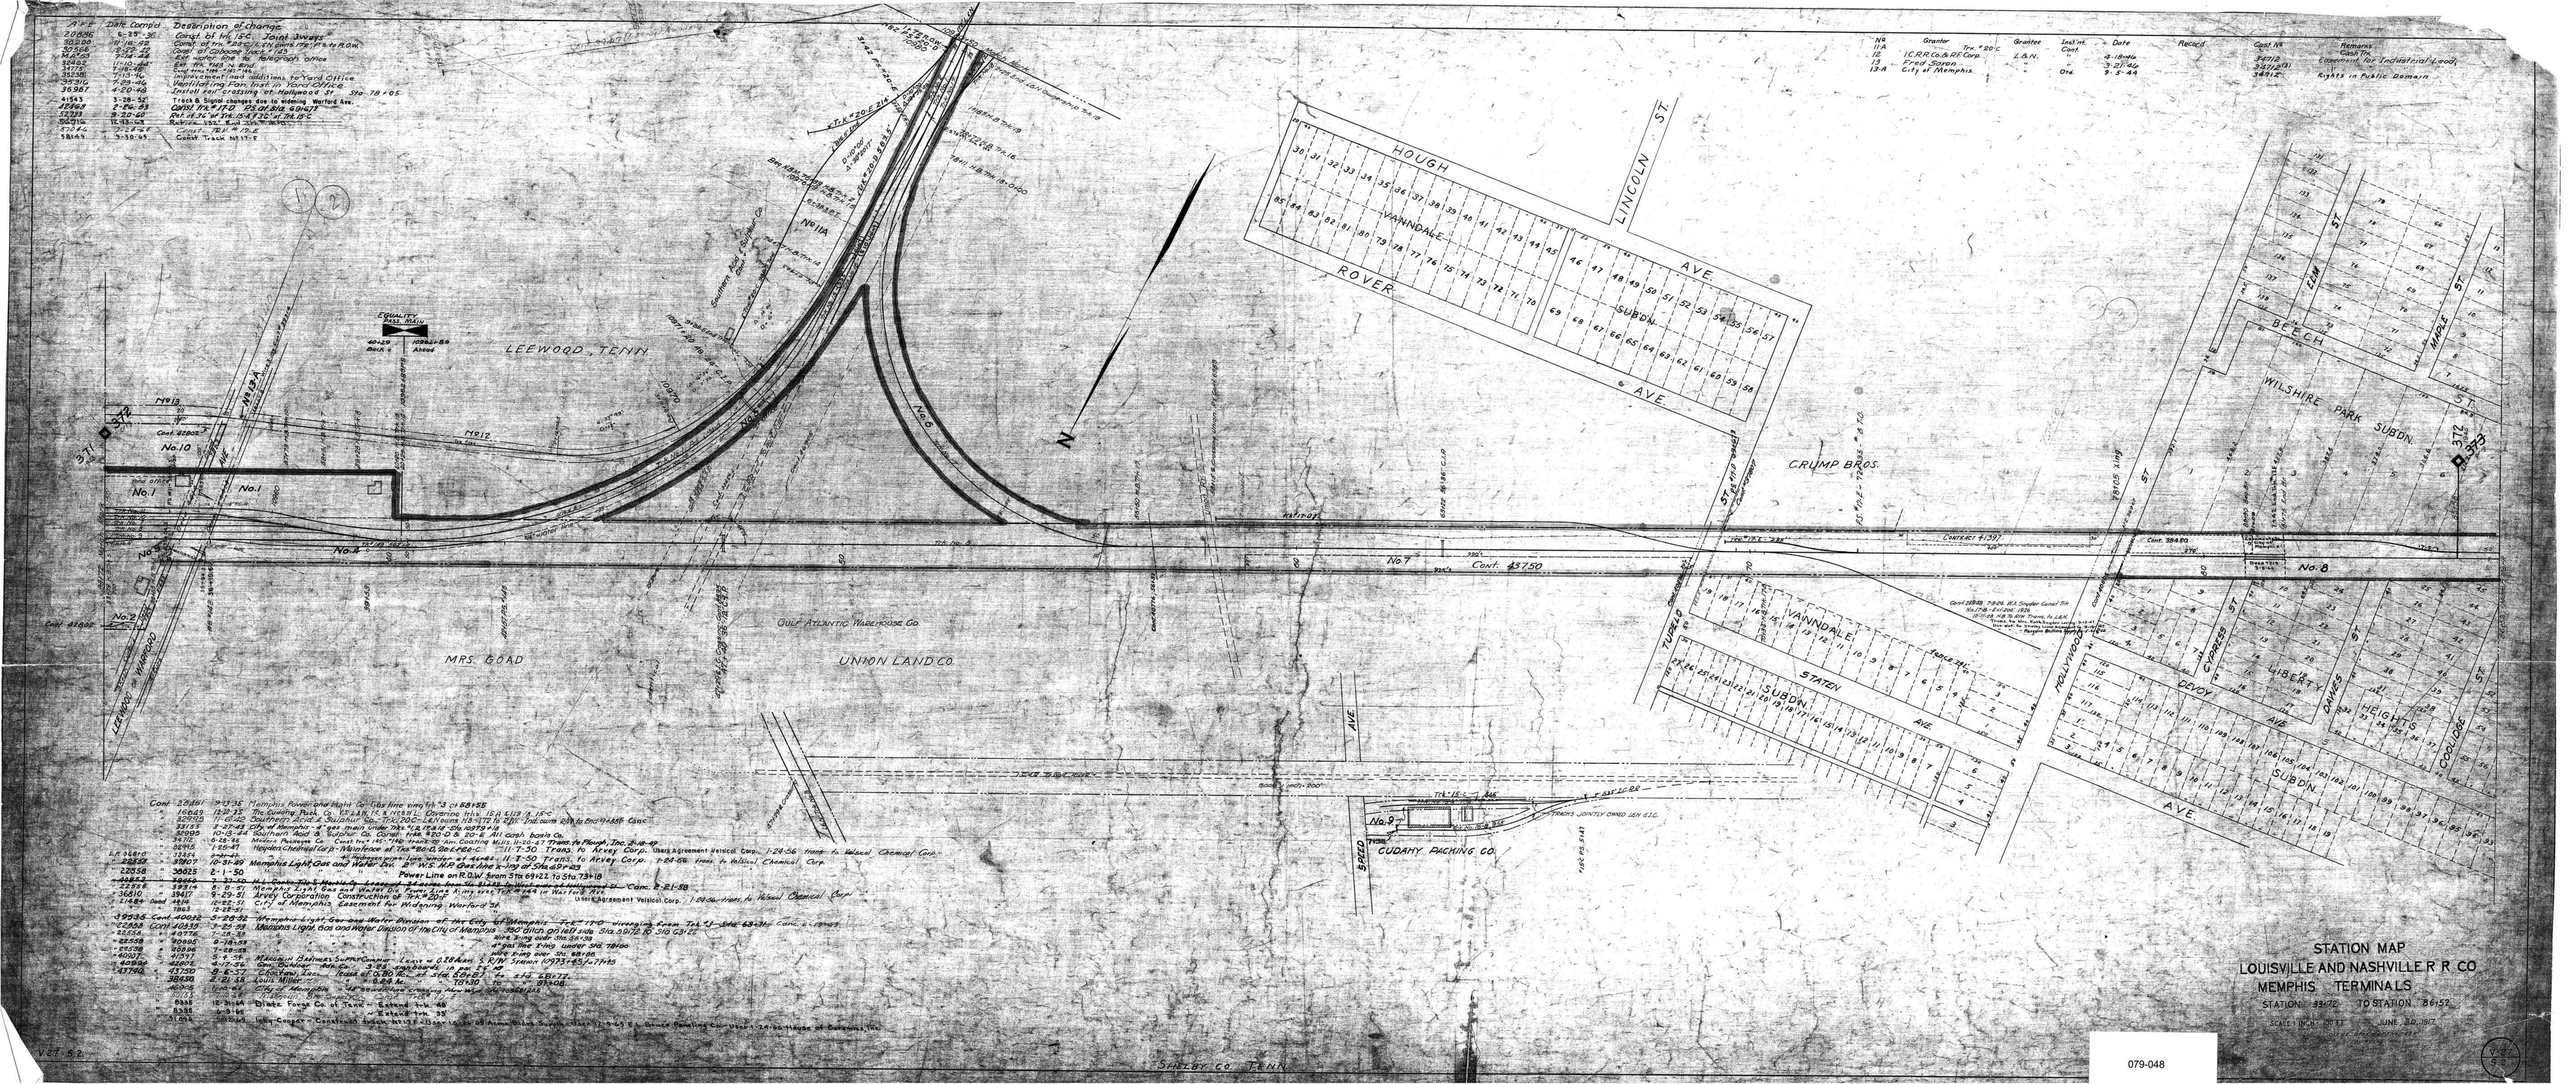

Cont. 28681	9-17-36	Memphis Power and Light Co. Gas line crossing trk. #3 at 58+58	
" 10682	12-12-36	The Sinking Pond Co. (F.S.&R.R. & N.C.&St.L. Operating trks. 15 & 16) 2 & 1	
" 10752	1-17-40	Southern Acid & Sulphur Co. (T.C.P.O.C.-L.&N. owns trks. 12-17) 15 & 16	Canc.
" 33195	2-27-43	City of Memphis 4" gas main under trks. #1 & 12 at Sta. 107+41	
" 33198	2-25-43	Southern Acid & Sulphur Co. Conc. trks. #20 & 5, 20-2 All cash basis Co.	
" 34112	6-15-44	Motor Products Co. Conc. trks. #5-11 & track of Am. Coating Mills in 20-6	
" 32415	1-25-47	Hayden Chemical Corp. (Assignee of Tax Bond Sec. 6 & 6-C) 11 T-30 Trans. to Arvey Corp.	
L.F. 58610	12-6-61	Rel. Trk. #1 Trk. 6	
" 28850	10-31-39	Memphis Light, Gas and Water Div. 8" W.S. A.P. Gas Line x-ing of Trks. 11 & 5-50 Trans. to Arvey Corp.	1-24-56 Trans. to Velsicol Chemical Corp.
" 28858	30025	2-1-50 Power Line on R.O.W. from Sta. 69+22 to Sta. 73+18	
" 28858	30025	2-1-50 Power Line on R.O.W. from Sta. 69+22 to Sta. 73+18	
" 32558	39314	5-8-51 Memphis Light, Gas and Water Div. 4" natural gas line under trks. 11 & 5-50	Conc. 2-21-58
" 32558	39417	5-29-51 Arvey Corporation Construction of Trk. #20	
" 11484	Deed 4916	12-22-51 City of Memphis Easement for Widening Warford St.	User Agreement Velsicol Corp. 1-24-56 Trans. to Velsicol Chemical Corp.
" 39535	Cont. 40032	5-28-52 Memphis Light, Gas and Water Division of the City of Memphis Tax #1-Sec. 63-3h	
62868	Cont. 40515	3-25-53 Memphis Light, Gas and Water Division of the City of Memphis 350' ditch on left side Sta. 69+72 to Sta. 73+22	
" 32558	" 40776	7-8-53 " " " " "	
" 32558	" 90905	9-16-53 " " " " "	
" 32558	" 90906	9-16-53 " " " " "	
" 40097	41097	5-8-55 Wabash Railway Supply Company Lease of 0.28 Acres S. R/W Station 69+33.45 to 71+45	
" 40896	40896	4-17-56 Gen. Outdoor Adv. Co. 24 cabooses in Trks. 23	
43746	43750	8-6-57 Chickasaw Lac. Lease of 0.30 Ac. S. side of Trk. 6 Sta. 63+83 to Sta. 67+77	
" 38410	38410	12-21-58 Louis Miller " " 0.84 Ac. " " " 70+30 to 81+08	
46095		Lease City of Memphis 14" water line x-ing Trks. 1 & 2	
1115		Lease Gulf Atlantic Warehouse Co. 14" water line under Trks. 1 & 2	
8385	12-31-68	Dixie Tank Co. of Tenn. Lease of Tank 48	
8385	6-3-69	" " Lease of Tank 55	
51064	1-30-69	John Sawyer Construction Equip. Co. of Memphis Lease of 0.28 Acres S. R/W Sta. 69+33.45 to 71+45	

STATION MAP
LOUISVILLE AND NASHVILLE R R CO
MEMPHIS TERMINALS
STATION 33+72 TO STATION 86+52
SCALE: INCH = 100 FT. JUNE 30, 1972

V.C.T. 5.2

079-048