A.F.E. No.	Date Comp.	Description of Change
9155	4-2-28	Const. of trk. #248 - 7.8 mi. G.P.
9171	3-25-28	Int. of Thalbum Lights at Watkins St.
10414	8-8-28	Int. of trk. #100 - 400 ft.
12304	1-21-30	Int. of Flashing Lights at Montgomery
14946	5-18-30	Int. of 6'8 lin. ft. of Flangeway Guard, Deaver Ave. King
14959	5-30-31	Int. of Flashing Lights at Belleville, Waldran, & Decatur Sts.
19407	5-30-31	Int. of Flashing Lights at Belleville, Waldran, & Decatur Sts.
19407	10-17-38	Int. of King Block in N. Watkins Stockyard King
34324	10-7-41	Relocated trk. #55 - 550' lg. - 28' from & Main trk. PS Sta. 211+22 Ductile 10'-8" 32'L.
34324	10-7-41	Relocated St. King & replaced with solid rail & Asphalt King
34838	1-23-46	Rel. of trk #64
34807	5-16-46	Rel of trk #64. Trk #65 Ex. 116'
34836	10-21-47	Rel. King at Watkins St.
37962	9-30-48	Rel. trk. #103 - 339'
38502	2-28-49	Relocated trk. #55 550' lg. 28' from & Main trk. PS Sta. 211+22.
38579	12-19-49	Const. of trk. #94 - 116 lin. ft.

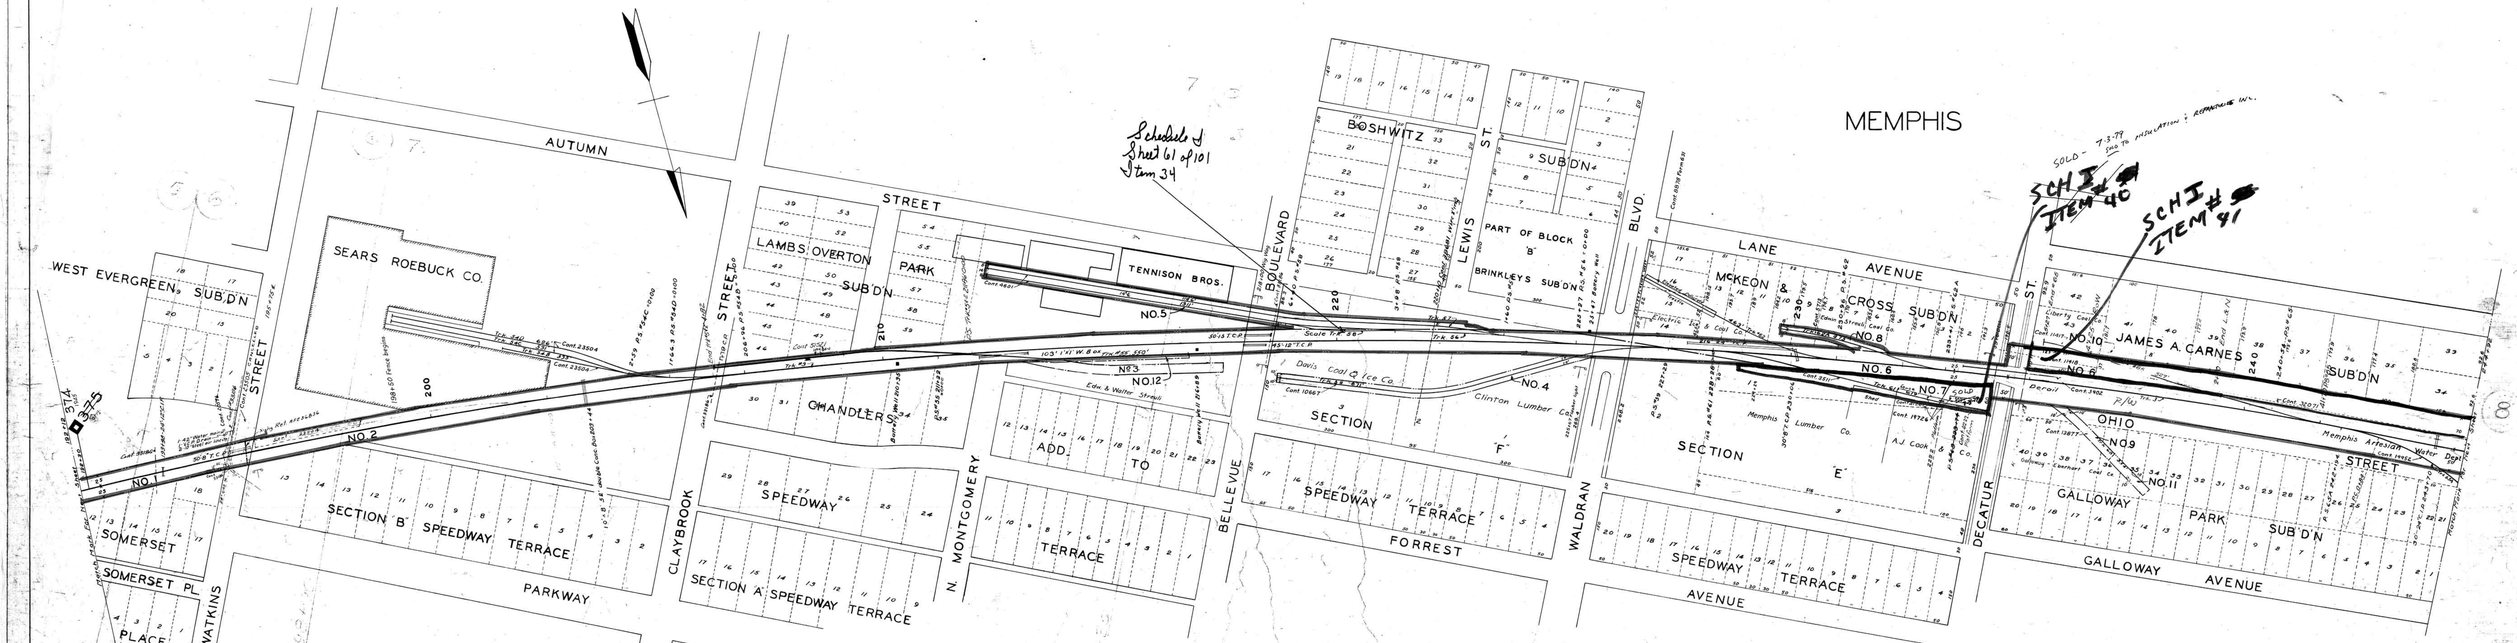

Cont. 3511	10-24-1893	Lewis & Grouver	Const. trk. #1, G.T.S.L.
3202	3-16-1893	Memphis Home Rails Const.	Rel. trk. #4
4600	12-26-31	Tennison Brothers	Const. & maintenance of trk. #2, G.T.S.
4600	12-26-31	Tennison Brothers	Const. & maintenance of trk. #2, G.T.S. Transf. 2-27-50
8478	5-10-24	Electric Co.	Const. & maintenance of trk. #2, G.T.S. Transf. L.&N. Cash Trk.
8467	7-15-24	Clinton Lumber Co.	Ownership & maintenance of trk. #3 & 5 - Trans. to Basin Wholesale 3-14-48 - Memo Agreement 11-8-50; 22-12-53 Transf. to Southern Produce Co.
11417	4-28-29	Liberty Coal Co.	Const. trk. #3 - 324' L.
11417	4-28-29	Liberty Coal Co.	Const. trk. #3 - 324' L. Cancelled 6-28-29
11603	1-1-30	Ed. & Walter Strauss	Const. trk. #3 - 1000' L.
13872	3-24-31	Galloway, Fleming Coal Co.	Const. trk. #3 - 264' L. CANCELLED.
15755	6-16-32	A.J. Cook Co.	Right to cross on co. property
15837	5-17-33	Memphis Lumber Co.	Right to enclose & occupy co. property Canc.
19331	12-7-33	Memphis Artesian Water Dept.	Const. trk. #5
19331	12-7-33	Memphis Artesian Water Dept.	Const. trk. #5 - Transfer to 195+45
23558	3-13-37	Sears Roebuck Co.	Const. & maintenance of spurs L.&N. 340, L.&N. 340
30610	8-13-41	Memphis Street Railway Co.	King of 7.5'-10.1' in N. Watkins Stockyard King
30610	8-13-41	Memphis Street Railway Co.	Relocated King at Watkins & Decatur Sr. to Ayers St.
~~[illegible]~~	~~[illegible]~~	~~Tennison Bros. Co.~~	~~Const. trk. #2 - 1052' (Cancelled)~~
31196	5-27-42	City of Memphis	28' Gas pipe under of Sta. 195+25
31177	3-7-42	Thomas Hughes Contractor	Trk. #65 P.S.-C.R. 1134 L.&N. 1032+0154 ~~Use est. to Liberty Coal Co. 3-4-44~~; 7-10-46 Use est. to W.J. Rigg Coal & Ice Co.; ~~7-12-47 use in Memo. to Co.~~ Cancelled 1-18-52
L.F.22302	10-27-1947	Memphis Gas, Light & Water Div.	Int. of trk. #64
"	3-30-48	" " "	Divisn. underground elec. dist. system in King of Sta. 195+46.4
~~[illegible]~~	~~3-19-48~~	~~Jolly Cab Company~~	~~Lease part of RW - 22'x13' of Sta. 172+22.50 - 11-27-50 Trans. to Yellow Cab Co.~~ Cancelled 8-13-51
L.F.22558	*33186	3-19-49	Memphis Light, Gas and Water Division - Elec. Line incased in 2" G.I. Conduit under trk. of Sta. 195+37.5
~~[illegible]~~	~~2-17-49~~	~~Southern Millwork Hardware Co.~~	~~Ownership, operation & maintenance of 84.8 ft. Memo. 3-30-53 Trans. to Associated Realty. Memo. User Agreement 7-14-54 (John T. Mayer Wms. & Jones Inc. Const. 1955) User Agrmt. Corp. 11-23-55 User John T. Mayer 4-16-57 Const. 2-27-60 - Trans. 9-29-62 Southern Millwork & Lumber Co., Inc. - Trans. 3-5-64 Wallace E. Johnson Supply Co. User 4-18-66 Forsythe and Williams, Inc.~~
22558	*33186	3-21-49	Memphis Light, Gas & Water Div. 2 Wires over at 193+80
"	"	4-2-49	" " " " " 6" Gas Line under at 206+27
"	"	"	" " " " " 4" " " " 218+60
"	"	6-3-49	" " " " " Elect. distribution system in 2" G.I.P. under trk. at Sta. 195+37.5
51551	10-8-65	Sears Roebuck Co.	Construction & maintenance of 36 ft. of trk. #64 at Sta. 209+6

L.F. 22558	Cont. # 39581	10-27-50	Memphis Light, Gas & Water Co. Wire King at Sta. 220+10
~~" 22834~~	~~40606~~	~~10-20-52~~	~~General Outdoor Advertising Co. & 25 Sign & Bellevue Blvd.~~ Canc.
" 35710	" 23504	12-17-52	Sears, Roebuck & Co. - Delivery, Sta. 40 to Trk. #3
"	" 41222	4-29-53	Cotton State Supply Co. Fence and Platform on Par. No. 7
	" 41222	7-29-53	Platform Fence & Cover of Ind. R/W Sta. 5+66
	~~43336~~	~~1-3-56~~	~~W.J. Rigg Coal Sales Co. Lease of Land in Par. 6~~ Canc. 5-13-66

STATION MAP
LOUISVILLE AND NASHVILLE R.R.CO.
MEMPHIS TERMINALS MEMPHIS LINE

STATION 192+12 TO STATION 244+92

SCALE 1 INCH = 100 FT. JUNE 30, 1917

OFFICE OF CHIEF ENGINEER
LOUISVILLE, KY

Revised & Redrawn Feb. 18, 1942 by A.E.P.

27 S.S.

SHELBY COUNTY TENN.

079-054

V 25 / 5-1