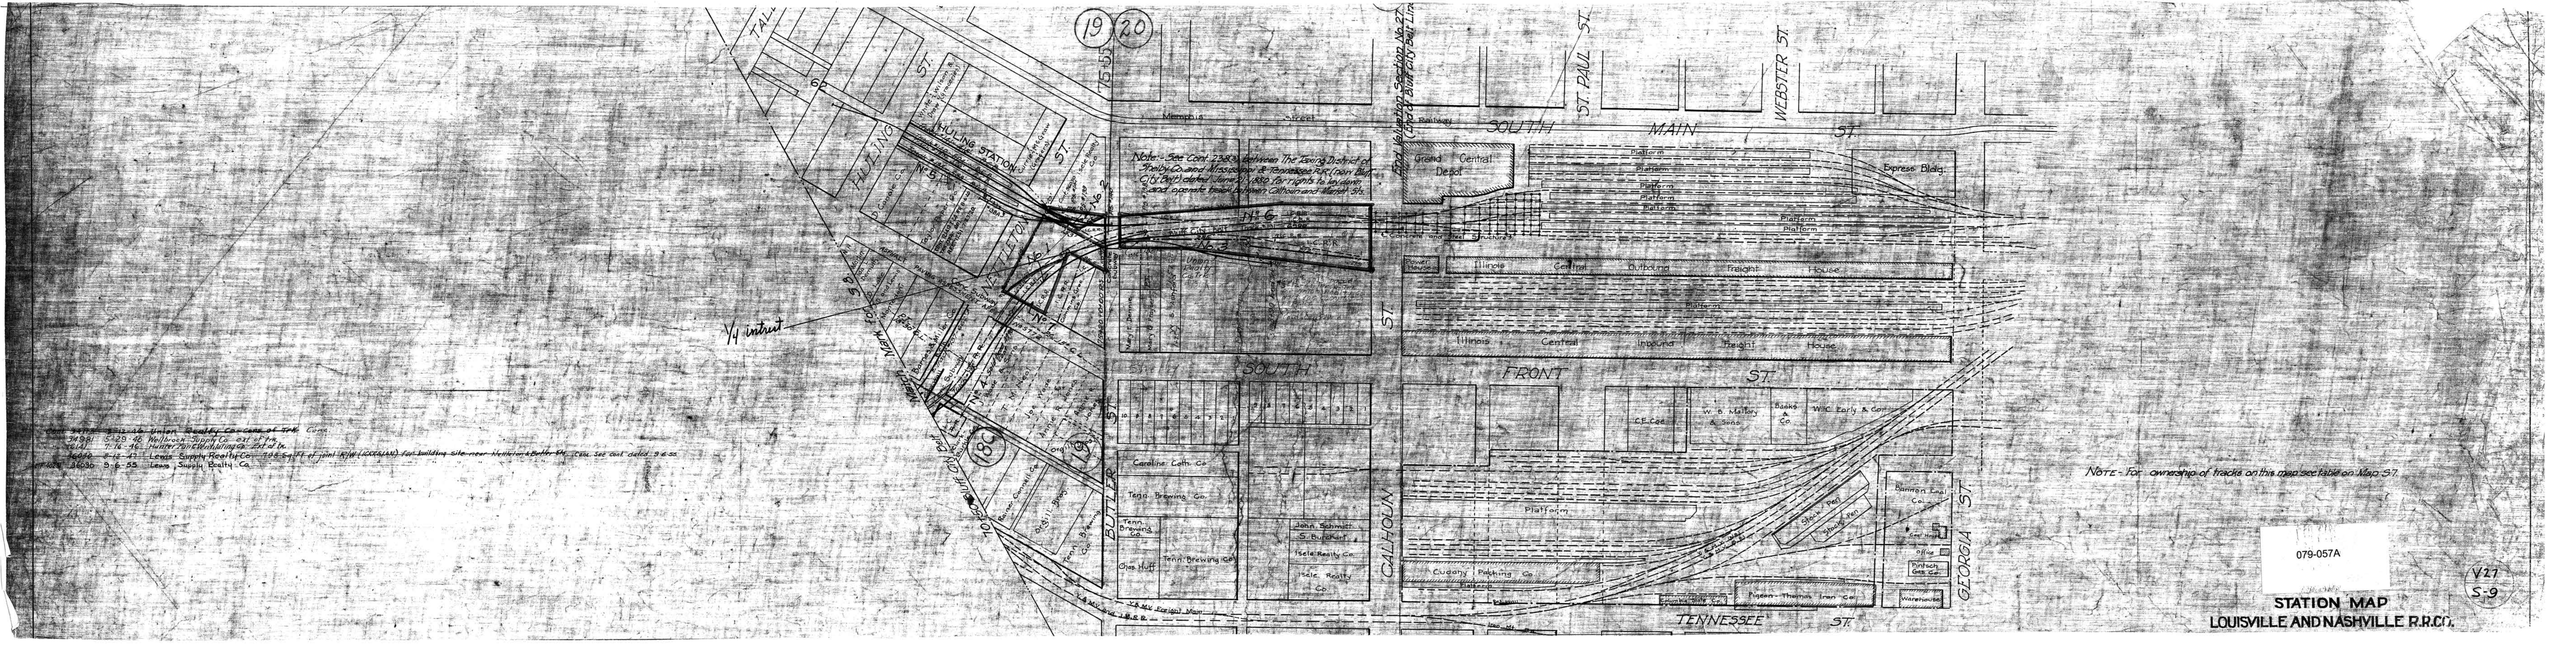
SOUTH MAIN ST.
WEBSTER ST.
ST. PAUL ST.
FRONT ST.
SOUTH ST.
CALHOUN ST.
GEORGIA ST.
TENNESSEE ST.
MULLINS ST.
BUTLER ST.
Memphis Street
Railway
Grand Central Depot
Express Bldg.
Platform
Illinois Central Inbound Freight House
Illinois Central Outbound Freight House
Caroline Coth. Co.
Tenn. Brewing Co.
John Schmidt
S. Burkhart
Isele Realty Co.
Isle. Realty Co.
W. B. Mallory & Sons
Blake & Co.
W.C. Early & Co.
C.E. Coe
Duncan Coal Co.
Pintsch Gas Co.
Pidgeon-Thomas Iron Co.
Platform
Note - See Cont. 2383, between The Zoning District of Nashville, and Mississippi & Tennessee R.R. (now Illinois Central R.R.) dated June 21, 1860 for rights to locate and operate tracks between Calhoun and Front Sts.
Y4 instruct
Note - For ownership of tracts on this map see table on Map S7.
079-057A
STATION MAP
LOUISVILLE AND NASHVILLE R.R.CO.
V21
S-9