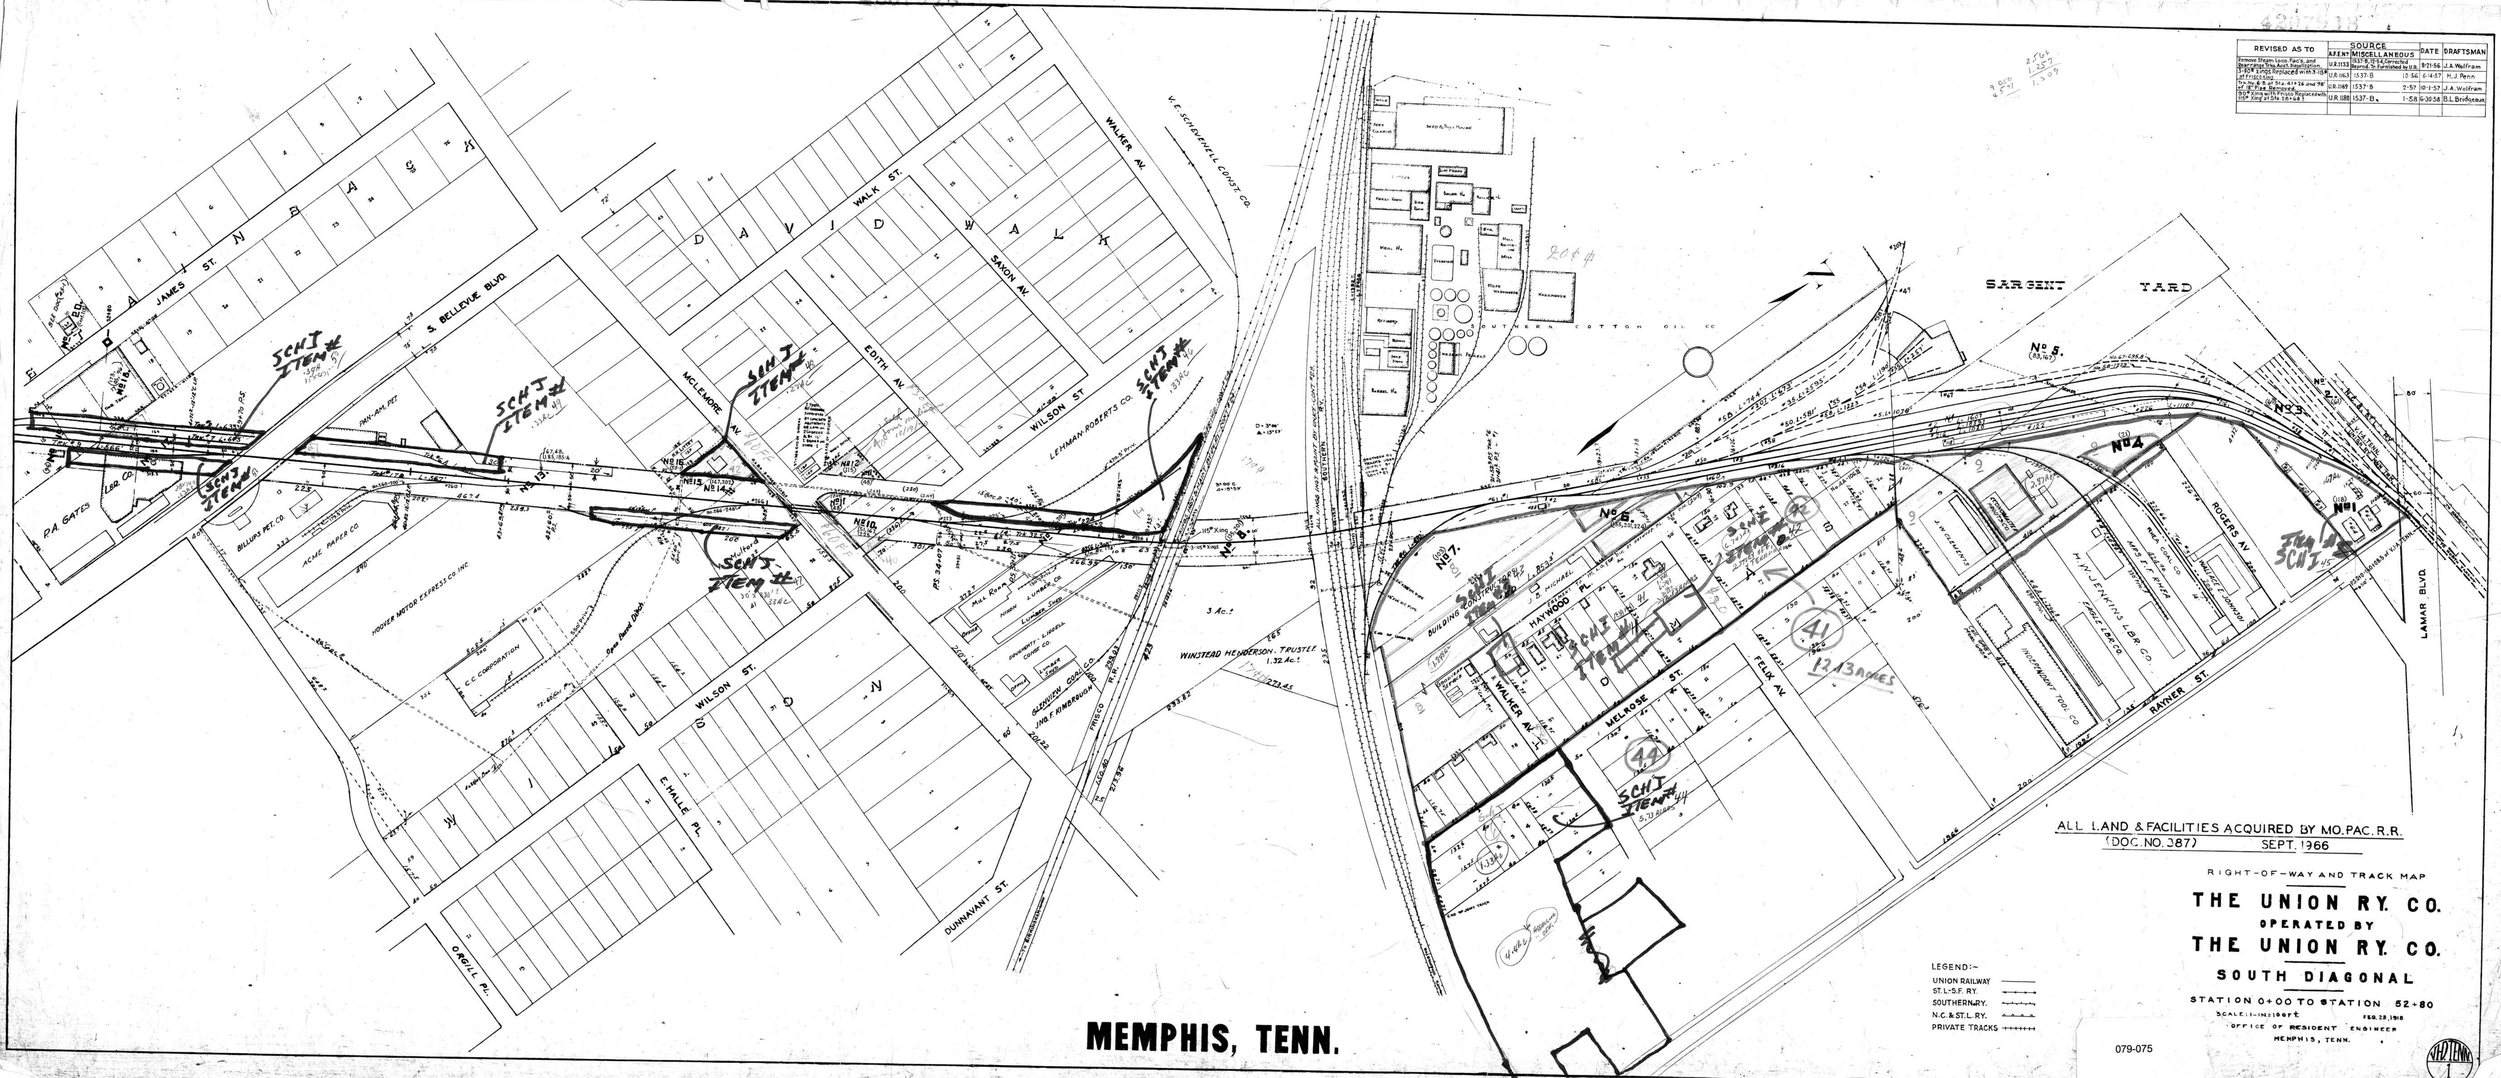

REVISED AS TO	SOURCE AGENT	SOURCE MISCELLANEOUS	DATE	DRAFTSMAN

ALL LAND & FACILITIES ACQUIRED BY MO. PAC. R.R.
(DOC. NO. 387) SEPT. 1966

LEGEND:-
UNION RAILWAY
ST. L.-S.F. RY.
SOUTHERN RY.
N.C. & ST.L. RY.
PRIVATE TRACKS

RIGHT-OF-WAY AND TRACK MAP

THE UNION RY. CO.
OPERATED BY
THE UNION RY. CO.

SOUTH DIAGONAL

STATION 0+00 TO STATION 52+80

SCALE 1 INCH = 100 FEET — FEB. 28, 1918

OFFICE OF RESIDENT ENGINEER
MEMPHIS, TENN.

079-075

TENN. 1