MICROFILMED 3-26-75

REVISED AS TO	AFE #	SOURCE MISCELLANEOUS	DATE	DRAFTSMAN
Arrow Stamping Face and Back Corrected Per Sec. Order	U-8113	1537-B-1-54 Corrected Per Sec. Order Issued U.S.	8-21-56	J.A. Wolfram
1-54 Stamp Revised and Sub-divided Lots	U-8163	1537-B	12-54	6-14-57	H.J. Penn
Lots 1 & 2 of the 41'x 124 and 70' x 124' Parcels Revised	U-8188	1537-B	7-57	10-1-57	J.A. Wolfram
Lots 1 & 2 of the Rear Remainder 100' Long & 15' Wide	U-8188	1537-B	1-58	6-30-58	D.L. Brockman
Revision of Trk No. 7 Completed	U-8 1959			10-6-7	G.A.B.
Extends Trk. No. 69	A-501	26018	10-66	8-8-69	J.R. Argent
Retire Trk. No. 60	470122			6-24-70	J.R. Argent
Land Sold Per 11, 12	700077	Doc. 70007	10-70	10-15-70	J. Estes Lord
Acq. 39 Parcels land	700077	Doc. 71005 - 71042	4-71	7-12	E. Kessler
Land Acquired Per No. 60		Doc. 73002	7-15-73	F.W. Jamison
New Land Map Made			12-24-75	
LAND RECD. PARS. 61-64	750363	Doc. 76002-76003	2-9-76	D.MAE & MAE

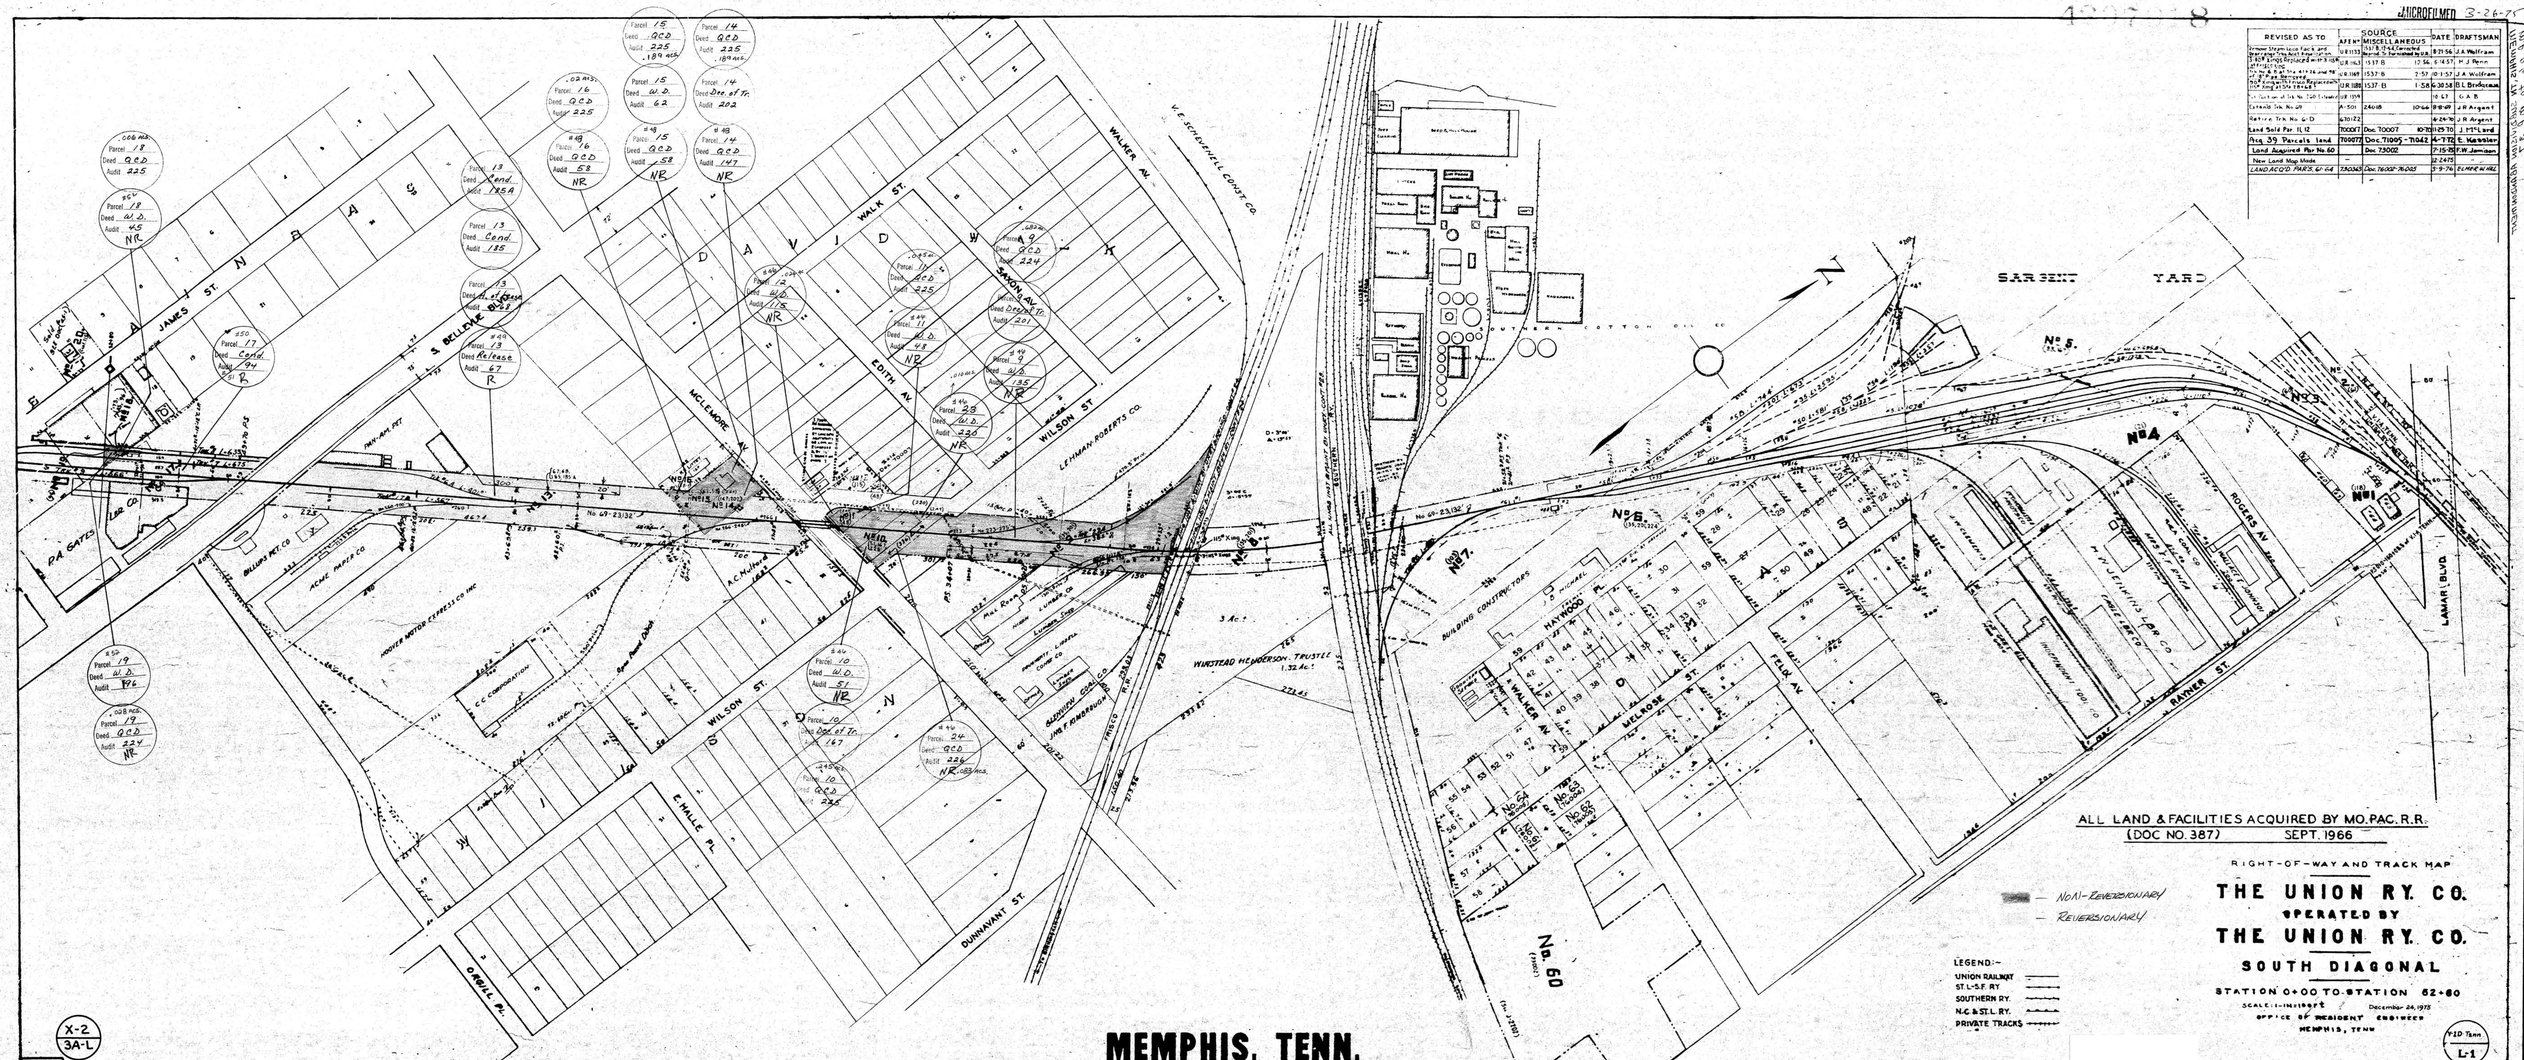

MEMPHIS, TENN.