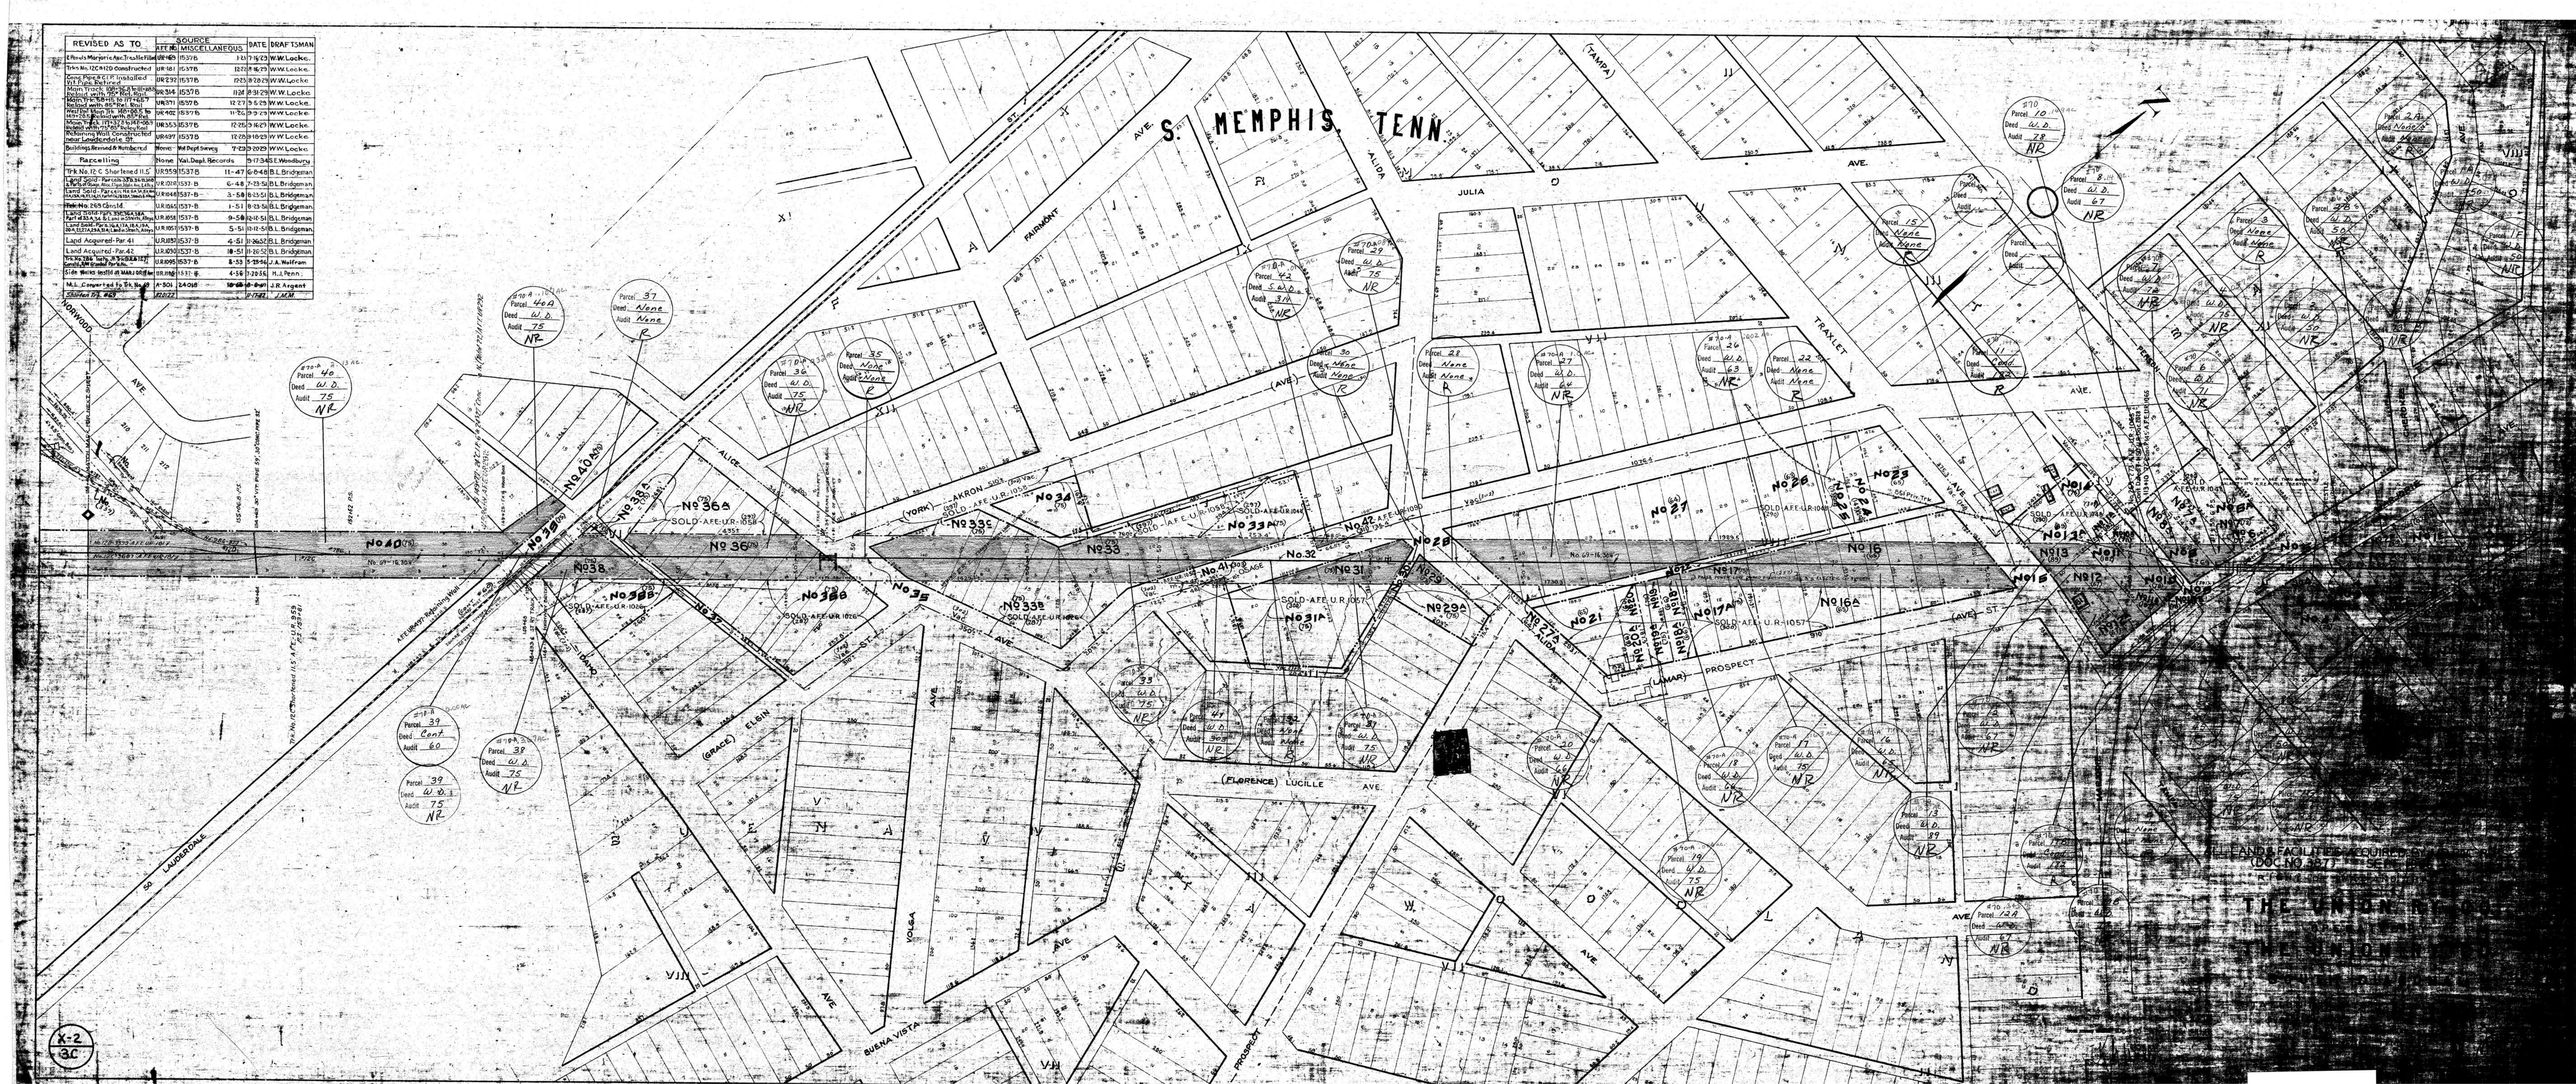
S. MEMPHIS, TENN.
REVISED AS TO
SOURCE
MISCELLANEOUS
DATE
DRAFTSMAN
Effects Marjorie Ave. Trestle Fill
Trk No. 1 DC N/D Constructed
Spring Place C.I.P. Installed
Main Track, Elev. of Rail Established
Main Trk. Rail Elev. Established
Trk No. 1 Shortened
Land Sold - Parcels 1 & 2
Land Sold - Parcels 3 & 4
Land Sold - Parcels 5 & 6
Land Sold - Parcels 7 & 8
Land Sold - Parcels 9 & 10
Land Acquired - Par. 41
Land Acquired - Par. 41
Trk No. 1 Shortened
Side Tracks Sold at Mass. Site
M.L. Converted to Sh. Basis
Parcelling
Buildings Removed & Numbered
Trk No. 12 C Shortened 11.5