REVISED AS TO	SOURCE			DATE	DRAFTSMAN
	A.F.E. NO.	MISCELLANEOUS			
Main Line changed Adjacent to South Barksdale Street	U.R. 1070	New Bearing Trackings Furnished by Mo.Pac.		7-19-55	J.A. Wolfram
Land Acquired - Parcel 16	U.R. 1070	1537-B	1-51	4-25-56	B.L. Bridgeman
Land Sold - Part of Parcel 14	U.R. 1070	1537-B	5-58	4-28-59	B.L. Bridgeman
Trk. No. 305 Constd.	U.R. 1098	1537-B	10-58	6-30-59	B.L. Bridgeman
Const. 482 Extension Trk. X at Sta. 14+98	U.R. 1225	1537-B	9-59	6-9-60	G. Bridgewater
Land Sold - Part of Par. No. 13	U.R. 1344	1537-B	3-60	9-22-60	G. Bridgewater
Track No. 322 Constructed	U.R. 1041	1537-B	12-61	12-21-62	L.W. Robinson
Land Sold - Part of Par. Nos. 13 & 14	U.R. 1128	1537-B (Par. 13 & 14)	6-62	9-7-64	E.L. Chartrand

SCHEDULE OF PROPERTY.

NO.	GRANTOR	GRANTEE.	INSTRUMENT	DATE.	RECORD	GUST. NO.	REMARKS.
1.	P.L. CHAMBERLAIN ET UX.	UNION RY. CO.	DEED.	JULY 2/1904.	343-P.357-7-29-04	118.	
2.	FANNIE L. CHAMBERLAIN ET AL.	UNITED BANK & TR.	DO.	MAR 23, 1917.	463-P.132-4-1-17.	190.	UN. RY. & UNT - NC & STL - & UNT
3.	SAME AS NO. 1.					118.	
4.	GRUMP BROS.	UN. RY. CO.	CONTRACT	JULY 2, 1904.	NOT RECORDED	140.	EASEMENT OF OCCUPANCY.
5.	O. B. MAUR ET AL.	DO.	DEED	DEC 15/1903.	333-P.583-1-18-04.	98.	
6.	M.J. ROYDON ET AL.	DO.	DO	OCT 5/1903.	346-P.163-9-17-04.	80.	
7.	E.L. BOYLE ET AL.	DO.	DO.	DEC 12/1903.	334-P.321-1-12-04.	97.	
8.	E.L. BOYLE ET AL.	DO.	DO.	DEC 26/1903.	334-P.324-1-16-04.	98.	
9.	JNO. S. HARRIS ET AL.	DO.	DO	AUG 3/1904.	344-P.626-9-8-04.	182.	
10.	MRS. L. W. B. MITCHELL.	DO.	CONVT. DEED	FEB 24/1903.		111.	
11.	OAK GROVE LAND CO.	DO.	DEED.	MAR 1/1903.	327-P.421-3-24-03.	32.	
12.	DO.	DO.	DO	DO	DO.	36.	
13.	H.M. & E.Y. ATHA.	DO.	DO	DEC 30/1903.	352-P.498-1-19-05.	3.	
14.	D.C. RIFE.	E. & MERCHANTS TR.	DO	JUL 8/1903.	319-P.496-7-29-04.	68/62,225.	
15.	RESOLUTION BY COUNCIL MEMPHIS.	UN. RY. CO.	CONTRACT	JUNE 3/1918		367.	
14.	N.O. & T.L. RY. CO. & L.& N.R.R. CO. & ESSUM	UN. RY. CO.	Q.C. DEED	JAN 27, 1951.		299.	

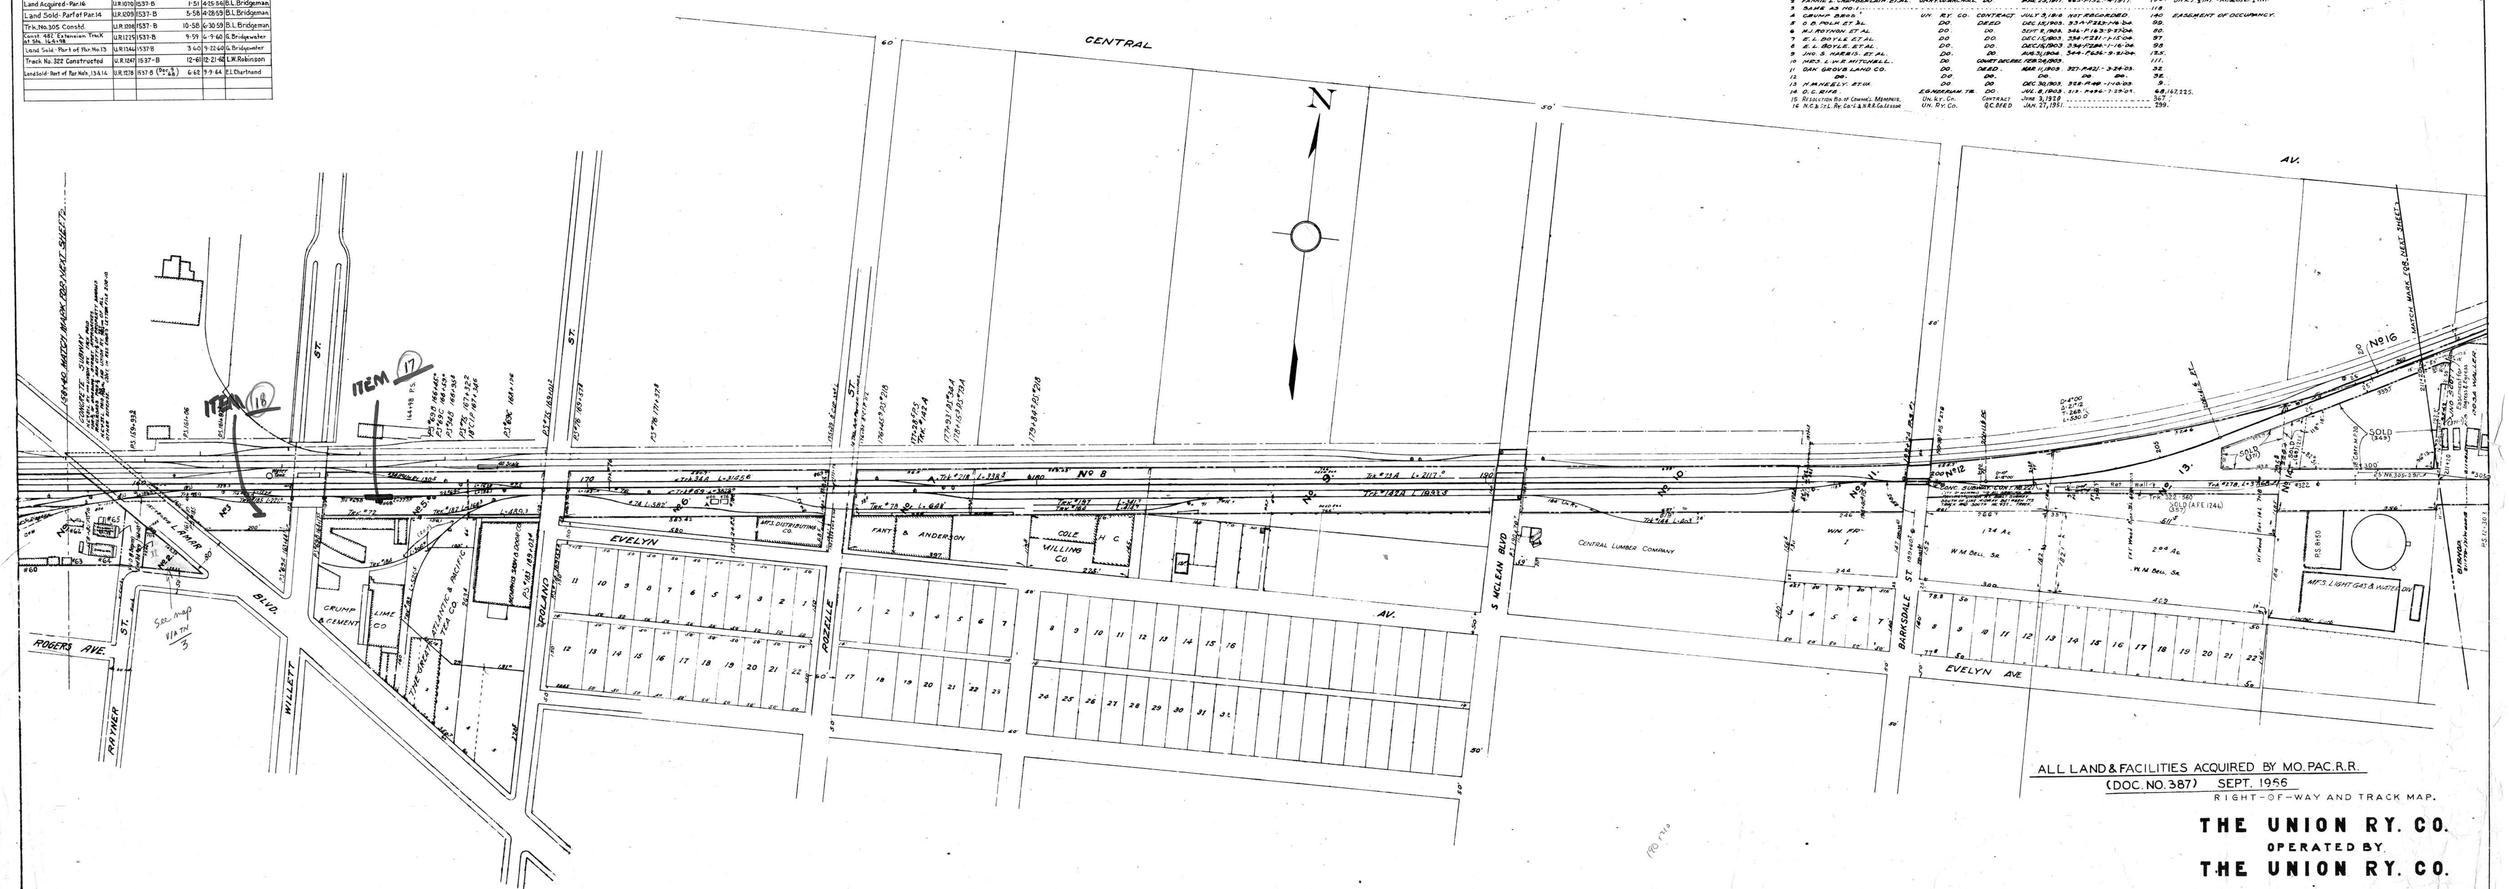

ALL LAND & FACILITIES ACQUIRED BY MO. PAC. R.R.
(DOC. NO. 387) SEPT. 1956

RIGHT-OF-WAY AND TRACK MAP.

THE UNION RY. CO.
OPERATED BY
THE UNION RY. CO.
MAIN LINE.

STATION 158+40 TO STATION 211+20.

SCALE 1 IN. = 100 FT. FEB. 12, 1918.

OFFICE OF RESIDENT ENGINEER
MEMPHIS, TENN.

079-091

MEMPHIS, TENN.

VIA-TENN
4