4207906

REVISED AS TO	SOURCE A.F.E.NO.	MISCELLANEOUS	DATE	DRAFTSMAN
Main Line Change Auton to South Memphis and Street.	U.R.1070	New Record Tracings Furnished by Ch. Eng.	7-19-55	J.A. Wolfram
Land Added Parcels B, Lot Sold. Lot Added Parcels A Lots Sold	U.R.1070	1533-B	3-30-53 4-25-56	B.L. Bridgeman
Sale of Land, S.E. R.W. of Main Barrett St. Lot Added Parcel A	U.R.1154	1537-B	8-1-55	J.A. Wolfram
Flashing Light Signals & Signal Case Installed at Giant Ave.	U.R.1144	1537-B	5-5-5	7-18-55 H.J. Fenn
Retire Flasher Lt Sig. at Quail St	U.R.1606	1537-B	5-61	8-2-62 W.C. Jones
Install 240' Guard Rail on M.L.	U.R.1664	1537-B	8-60	8-3-62 W.C. Jones
Land Sold Part of Parcels A, B, & K in Lot Parcels, 6 & 7	U.R.1573	1537 B (Doc.)	2-64	3-9-64 E.L. Charland
Trk. No. 335 Constrd.	U.R.1282	1537-B	4-63	8-10-64 L.L. Conner
Land Sold Part of Parcel No. 5 & 7	U.R.1310	1537-B (Doc. 376)	11-6-5	2-16-69 E.L. Charland

SCHEDULE OF PROPERTY.

NO	GRANTOR.	GRANTEE.	INSTRUMENT.	DATE.	RECORD	CUST. NO.	REMARKS.
1	W.A. COLLIER ET UX.	UNION RY. CO.	DEED.	DEC. 11, 1906.		166.	
2	Do.	DO.	DO.	DO.		167.	
3	DO.	DO.	DO.	DO.		168.	
4	DO.	DO.	DO.	DO.		169.	& Cont. 11 B
5	LOUISVILLE PROPERTY CO.	DO.	DO.	FEB. 13, 1904.	518-PAGE-3-294.	105.	
6	VIRGINIA-CAROLINA CHEM. CO.	DO.	COMP. DEED	JAN. 22, 1909.	17-PAGE-3-4	141.	
7	KNOXVILLE & NASHVILLE R.R. CO.	DO.	DEED	AUG. 13, 1906.	518-PAGE-3-26.	104.	
8	MARTHA BARRETT	DO.	DO.	JUN. 3, 1903.	513-PAGE-3-24-53.	32.	
9	E.T. HARDWICK ET UX.	R.G. BARRETT ET AL.	DO.	MAY 12, 1903.	513-PAGE-3-24-53.	34, 142, 225.	

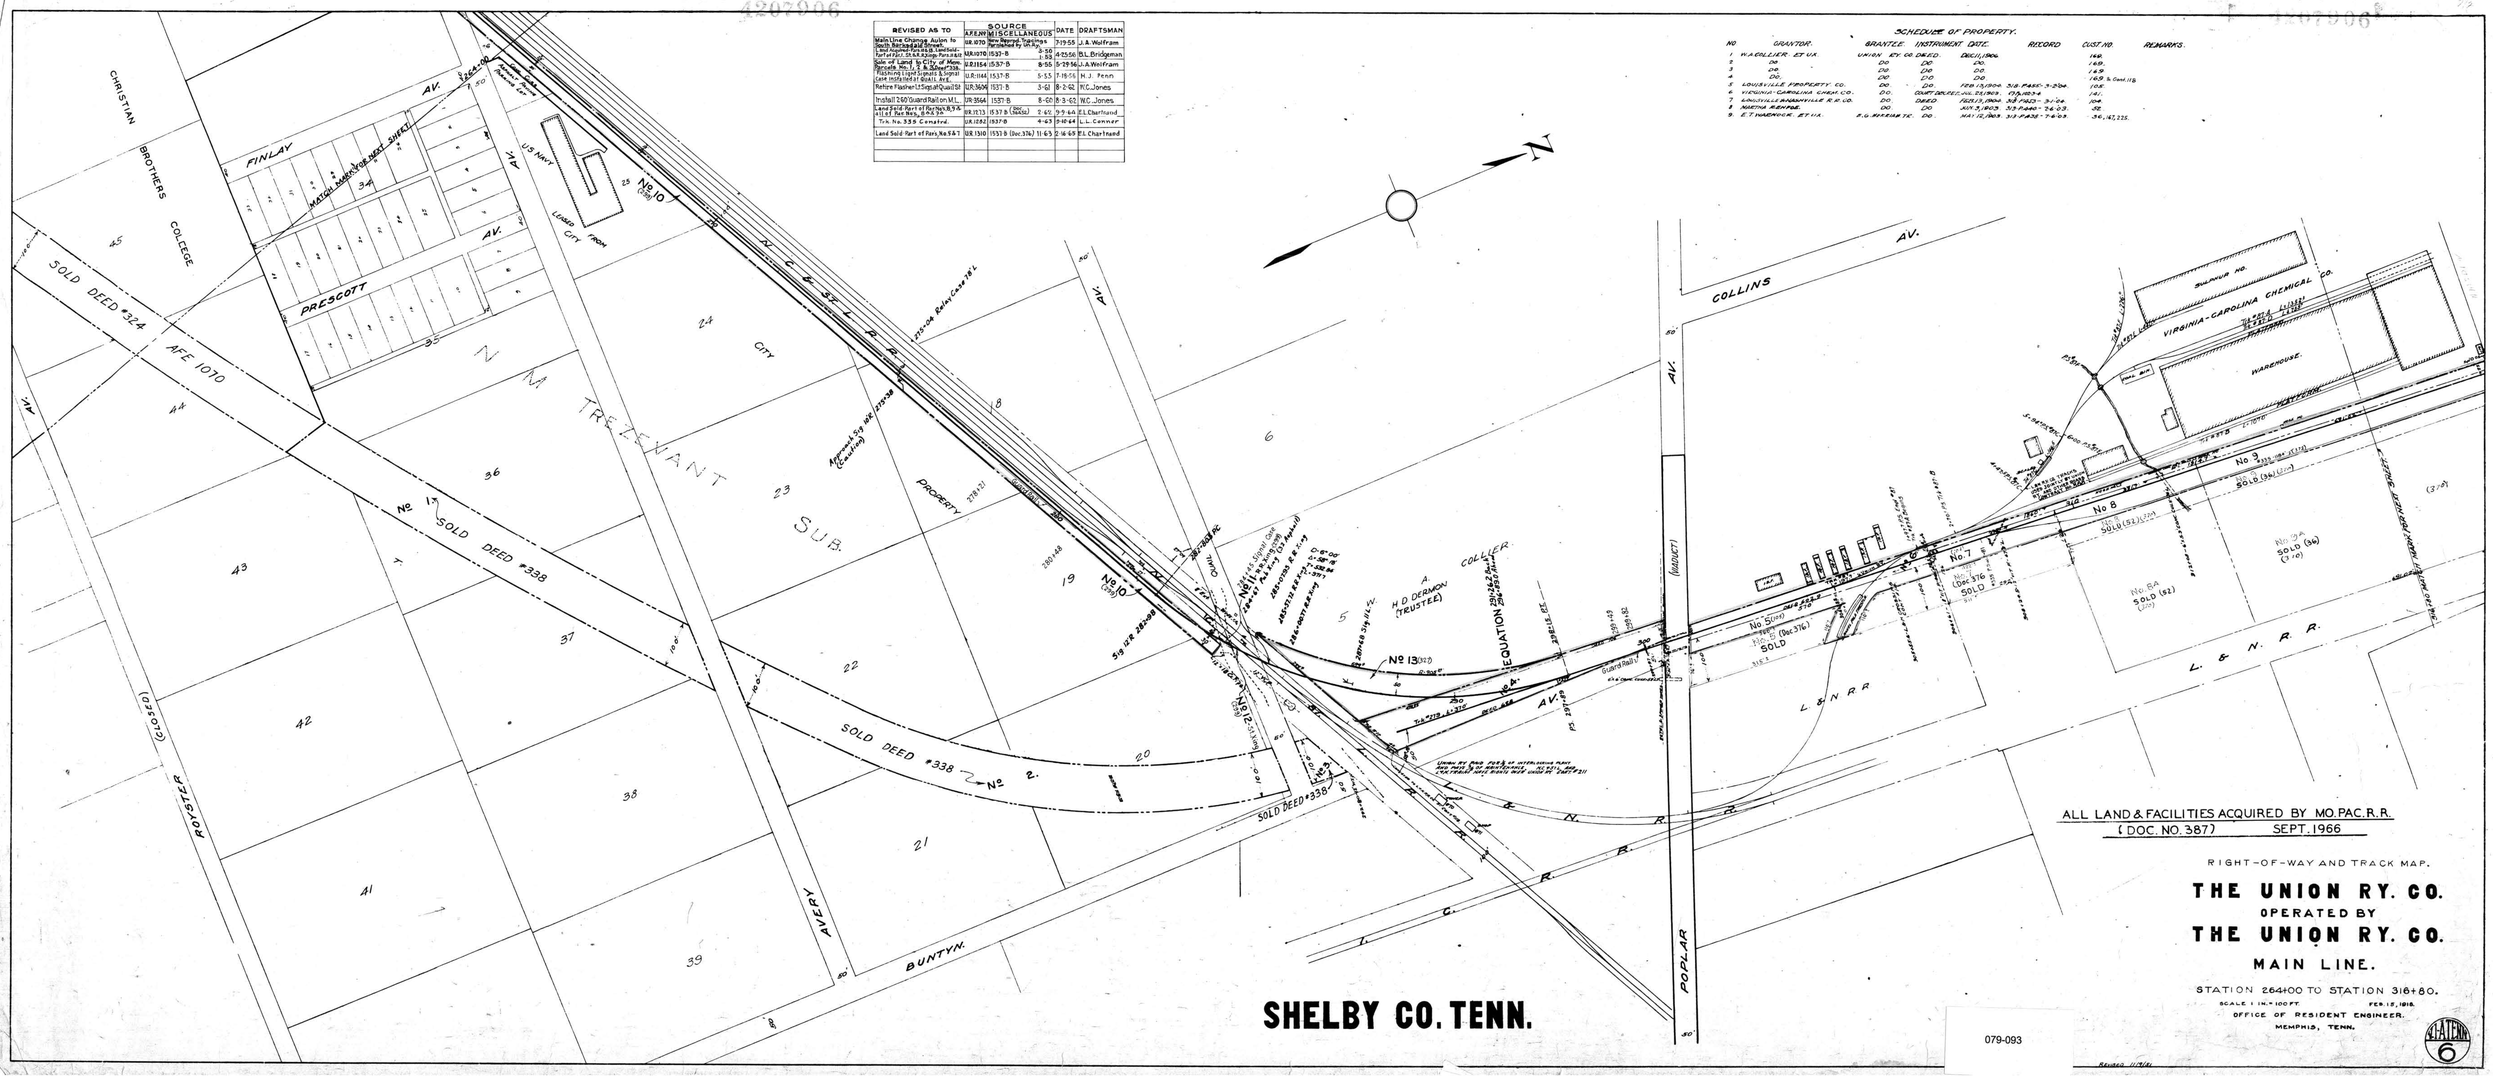

ALL LAND & FACILITIES ACQUIRED BY MO. PAC. R.R.
(DOC. NO. 387) SEPT. 1966

RIGHT-OF-WAY AND TRACK MAP.

THE UNION RY. CO.
OPERATED BY
THE UNION RY. CO.
MAIN LINE.

STATION 264+00 TO STATION 318+80.

SCALE 1 IN. = 100 FT. FEB. 15, 1918.

OFFICE OF RESIDENT ENGINEER.
MEMPHIS, TENN.

SHEET 6

079-093

REVISED 11/1/61