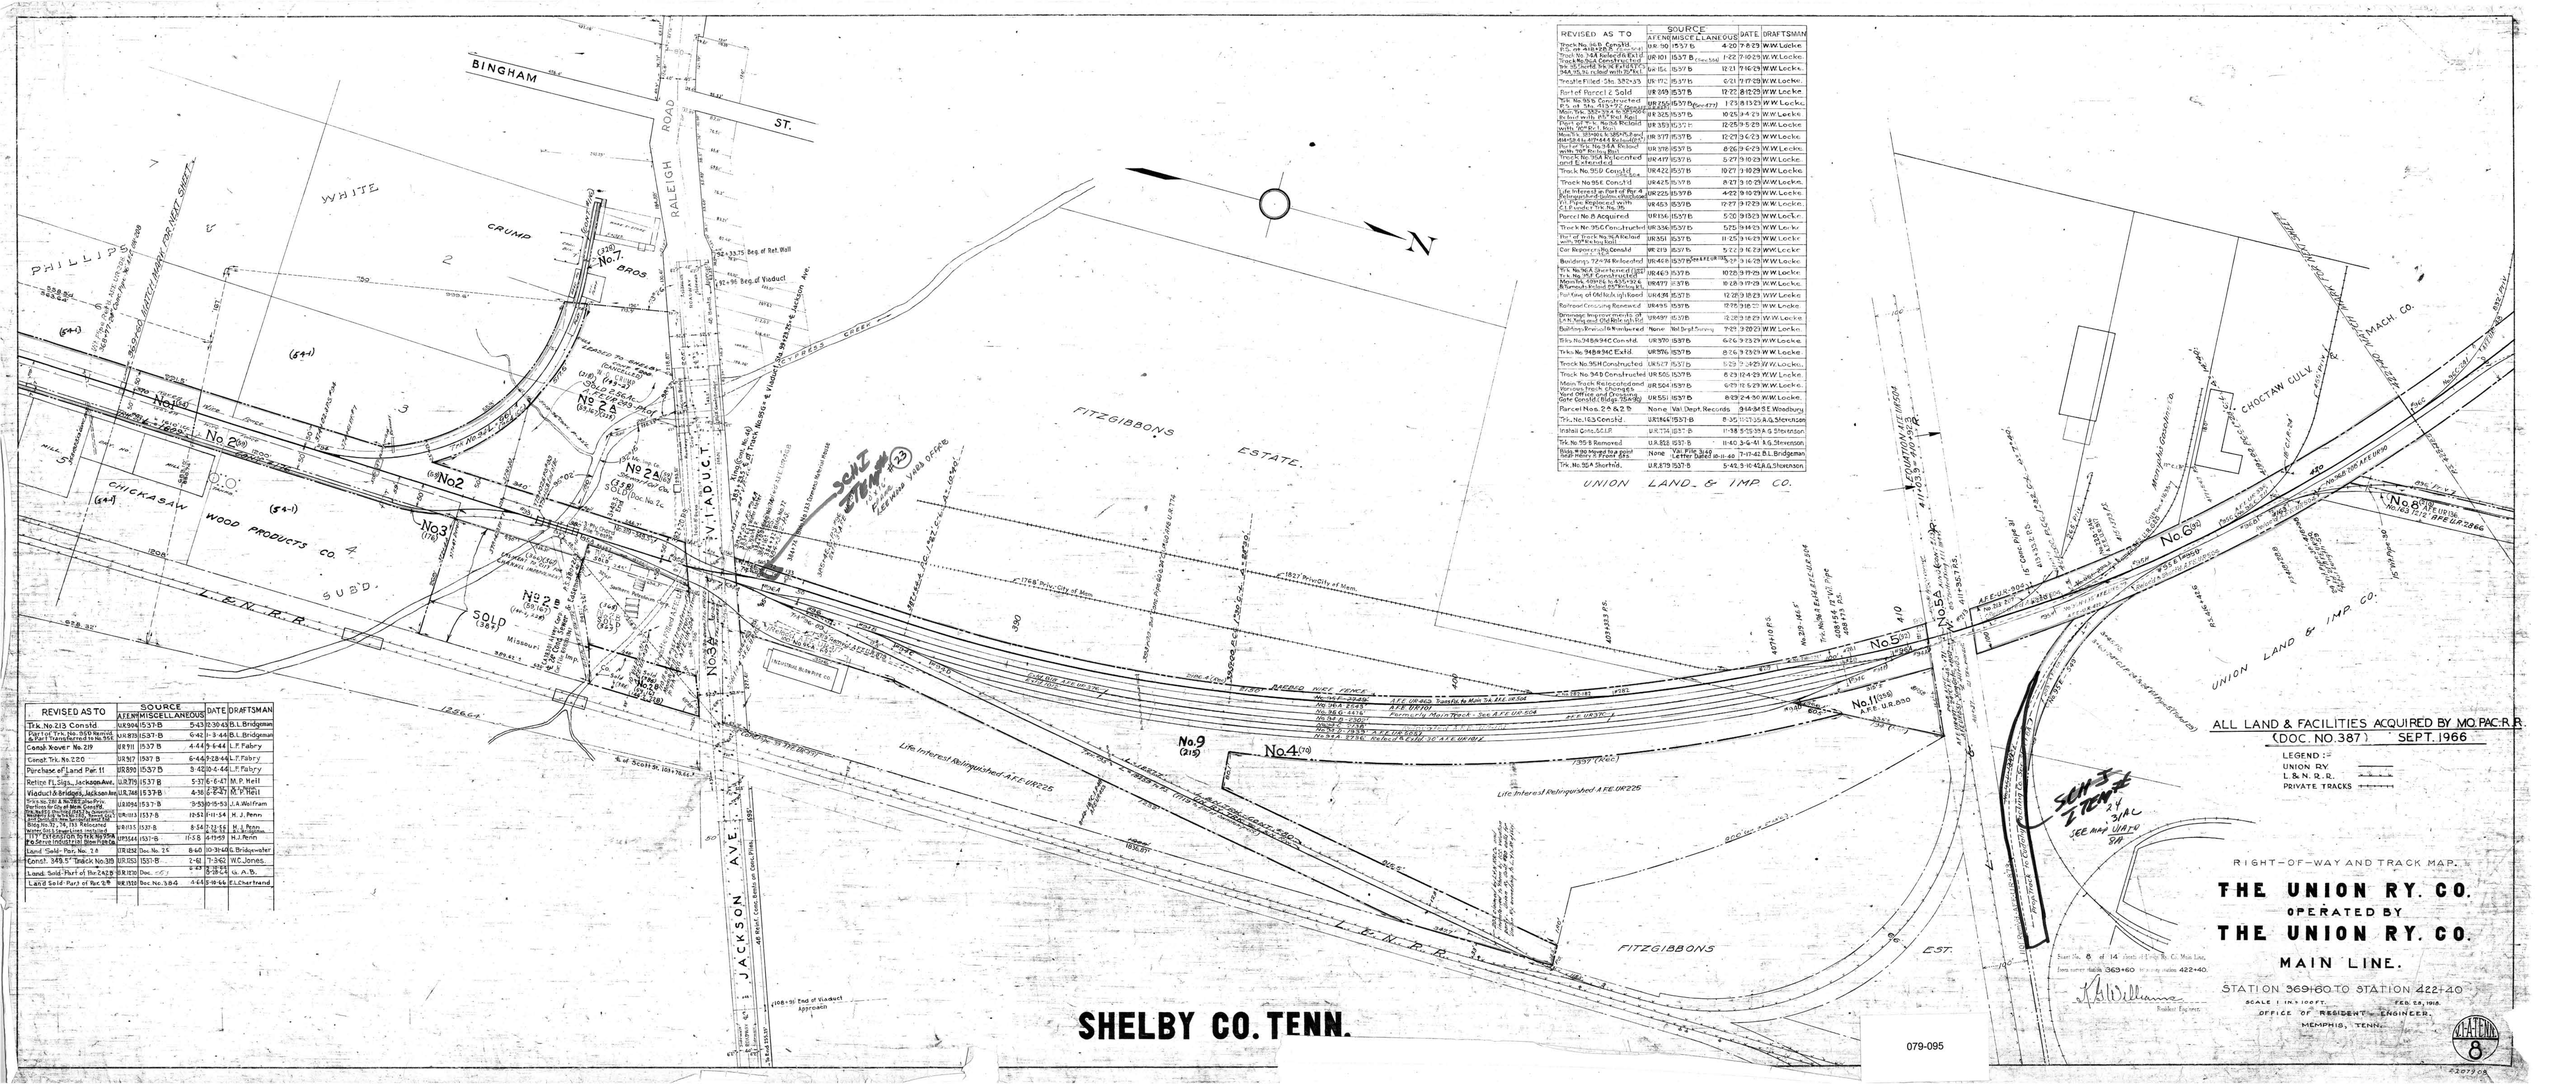

REVISED AS TO	SOURCE AFE	MISCELLANEOUS	DATE	DRAFTSMAN
Trk. No 213 Consld.	UR 904	1537-B	5-43	10-30-43 B.L. Bridgeman
Part of Trk. No. 859 Moved & Part Transferred to No. 855	UR 873	1537-B	6-42	1-3-44 B.L. Bridgeman
Consld Xover No. 219	UR 911	1537 B	4-44	5-6-44 L.P. Fabry
Consld Trk. No 220	UR 917	1537 B	6-44	9-28-44 L.P. Fabry
Purchase of Land Par. 11	UR 890	1537 B	3-42	10-6-44 L.P. Fabry
Retire FL Sigs. Jackson Ave.	UR 376	1537 B	5-37	6-6-47 M.P. Hall
Viaduct & Bridges, Jackson Ave.	UR 348	1537-B	4-38	6-6-47 M.P. Hall
Trks No. 281 & No. 282 also Priv. Platform for City of Mem. Consld.	UR 1056	1537-B	3-53	10-15-53 J.A. Wolfram
Widened & Lengthened Retaining Wall Between Jackson Ave. Viaduct & Bridge No. 70	UR 1113	1537-B	12-53	1-11-54 H. J. Penn
Widened Bridge No. 70, 74, 151 Relocated Water Pipe Lines Also Installed	UR 1135	1537-B	8-54	7-12-54 H. J. Penn
Trk. Extension to Trk. No. 1959 to Serve Industrial Site Parcel 24	UR 1144	1537-B	11-54	8-19-55 H. J. Penn
Land Sold - Par. No. 24	UR 1134	Doc. No. 24	8-60	10-31-60 C. Bridgewater
Const. 349.5° Track No. 315	UR 1153	1551-B	2-61	7-3-62 W.C. Jones
Land Sold - Part of Par. 24 2 B	UR 1130	Doc. 65	5-61	5-28-64 G. A. B.
Land Sold - Part of Par. 2 B	UR 1510	Doc. No. 384	4-64	5-19-66 E. L. Chartrand

REVISED AS TO	SOURCE AFE	MISCELLANEOUS	DATE	DRAFTSMAN
Track No. 16 Consld.	UR 90	1537 B	4-20	7-8-23 W.W. Locke
Track No. 144 Relocated & Ext'd	UR 101	1537 B (Elec Mtd)	1-22	7-10-23 W.W. Locke
Track No. 944 Constructed			12-21	7-16-23 W.W. Locke
Trk. 95 (Sold) 96 & 97 (Rem'd) 944, 95, 96 Relaid with 90 Rail	Val Rpt	1537 B		
Trestle Filled (No. 30) x 45	UR 172	1537 B	6-21	7-17-23 W.W. Locke
Part of Parcel 2 Sold	UR 249	1537 B	12-22	8-15-23 W.W. Locke
Trk. No. 95 B Constructed	UR 255	1537 B (See 473)	1-23	8-13-23 W.W. Locke
Main Trk. No. 1 & 2 Relocated (Doc. No. 1) & Connections to be built with 127 lbs. Rail	UR 325	1537 B	10-23	4-4-24 W.W. Locke
Part of Trk. No. 58 Relaid with 90 lb. Rail	UR 353	1537 B	12-23	9-5-24 W.W. Locke
Main Trk. 95 B & 95 A Connections Constructed	UR 377	1537 B	12-23	3-6-23 W.W. Locke
Part of Trk. No. 94 A Relaid with 127 lb. Rail	UR 378	1537 B	8-26	3-6-23 W.W. Locke
Track No. 96 A Relocated and Extended	UR 417	1537 B	5-27	9-10-23 W.W. Locke
Track No. 95 D Consld.	UR 422	1537 B	10-27	3-10-28 W.W. Locke
Track No 95 E Consld.	UR 425	1537 B	8-27	3-10-28 W.W. Locke
Life Interest in Part of Par. 4 Relinquished to Chickasaw Wood Products Co.	UR 225	1537 B	4-23	9-10-29 W.W. Locke
Trk. No. 96 Removed with C.T.P. Tracks Trk. No. 95	UR 453	1537 B	12-27	9-17-29 W.W. Locke
Parcel No. 8 Acquired	UR 136	1537 B	5-20	9-13-23 W.W. Locke
Track No. 95 C Constructed	UR 336	1537 B	5-25	9-14-23 W.W. Locke
Trk. 96 (Sold) No. 96 A Relaid with 127 lb. Rail	UR 351	1537 B	11-25	9-16-23 W.W. Locke
Car Repository Trk. Consld.	UR 219	1537 B	5-22	9-16-28 W.W. Locke
Buildings 72-74 Relocated	UR 468	1537 B (See also UR 1135)	5-29	3-16-29 W.W. Locke
Trk. No. 96 A (portion of) (Sold) Trk. No. 95 F Constructed	UR 463	1537 B	10-28	3-17-29 W.W. Locke
Main Trk. 95 & 95 A Connections Removed	UR 495	1537 B	9-28	3-17-29 W.W. Locke
Portion of Old Rock Hill Road	UR 495	1537 B	12-28	9-18-23 W.W. Locke
Railroad Crossing Removed	UR 495	1537 B	8-29	3-18-23 W.W. Locke
Drainage Improvements at L & N. Xing and Old Rock Hill Rd.	UR 499	1537 B	8-29	3-18-29 W.W. Locke
Building Removed & Relocated	None	Val. Dept. Survey	7-29	3-20-23 W.W. Locke
Trks. No. 94 B & 94 C Consld.	UR 370	1537 B	6-26	9-13-29 W.W. Locke
Trks. No. 94 B & 94 C Extd.	UR 376	1537 B	8-26	9-13-29 W.W. Locke
Track No. 95 H Constructed	UR 547	1537 B	5-29	7-24-30 W.W. Locke
Track No. 94 D Constructed	UR 555	1537 B	8-29	12-4-23 W.W. Locke
Main Track Relocated and Various Track Changes & Yard Office and Drainage Facilities Constructed	UR 504	1537 B	6-29	12-5-29 W.W. Locke
Bridge No. 148 Consld.	UR 551	1537 B	8-29	2-4-30 W.W. Locke
Parcel Nos. 2 & 2 B	None	Val. Dept. Records		9-14-34 S.E. Woodbury
Trk. No. 163 Consld.	UR 1144	1537-B	8-35	10-10-35 A.G. Stevenson
Inbal Con. 561.8	UR 774	1537-B	1-38	5-10-38 A.G. Stevenson
Trk. No. 95 B Removed	UR 822	1537-B	11-40	3-6-41 A.G. Stevenson
Bldg. # 80 Moved to a point half mile S. E. of Bldg. # 74	None	Val. File 3149 Letter Dated 10-11-40	7-17-42	B.L. Bridgeman
Trk. No. 95 A Shortnd.	UR 879	1537-B	5-45	5-16-45 A.G. Stevenson

079-095