SHELBY COUNTY, TENN.

MEMPHIS, TENN.

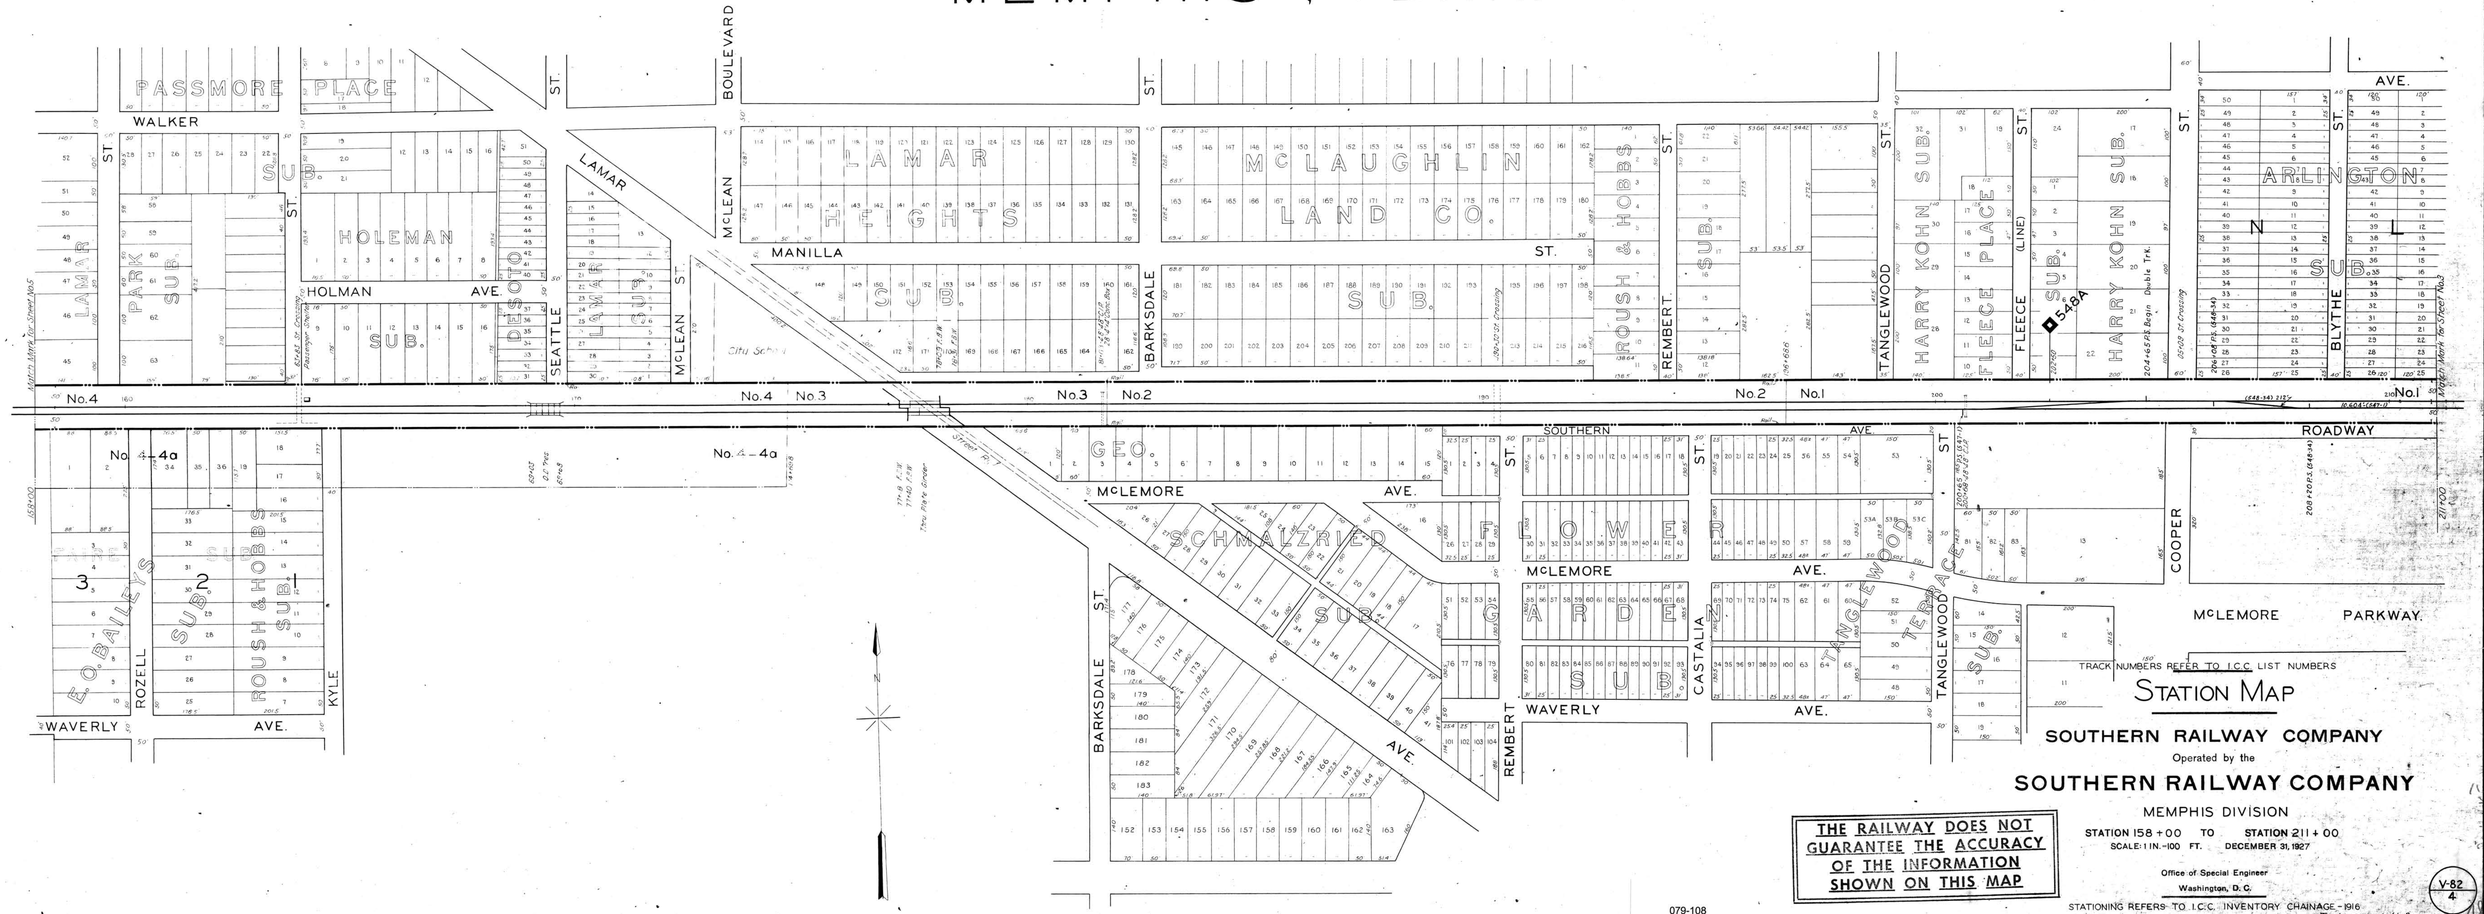

TRACK NUMBERS REFER TO I.C.C. LIST NUMBERS

STATION MAP

SOUTHERN RAILWAY COMPANY

Operated by the

SOUTHERN RAILWAY COMPANY

MEMPHIS DIVISION

STATION 158+00 TO STATION 211+00

SCALE: 1 IN.-100 FT. DECEMBER 31, 1927

Office of Special Engineer

Washington, D. C.

STATIONING REFERS TO I.C.C. INVENTORY CHAINAGE - 1916

Tracks corrected to Dec. 31, 1923

THE RAILWAY DOES NOT GUARANTEE THE ACCURACY OF THE INFORMATION SHOWN ON THIS MAP

079-108

V-82
4