SHELBY COUNTY, TENN.

MEMPHIS, TENN.

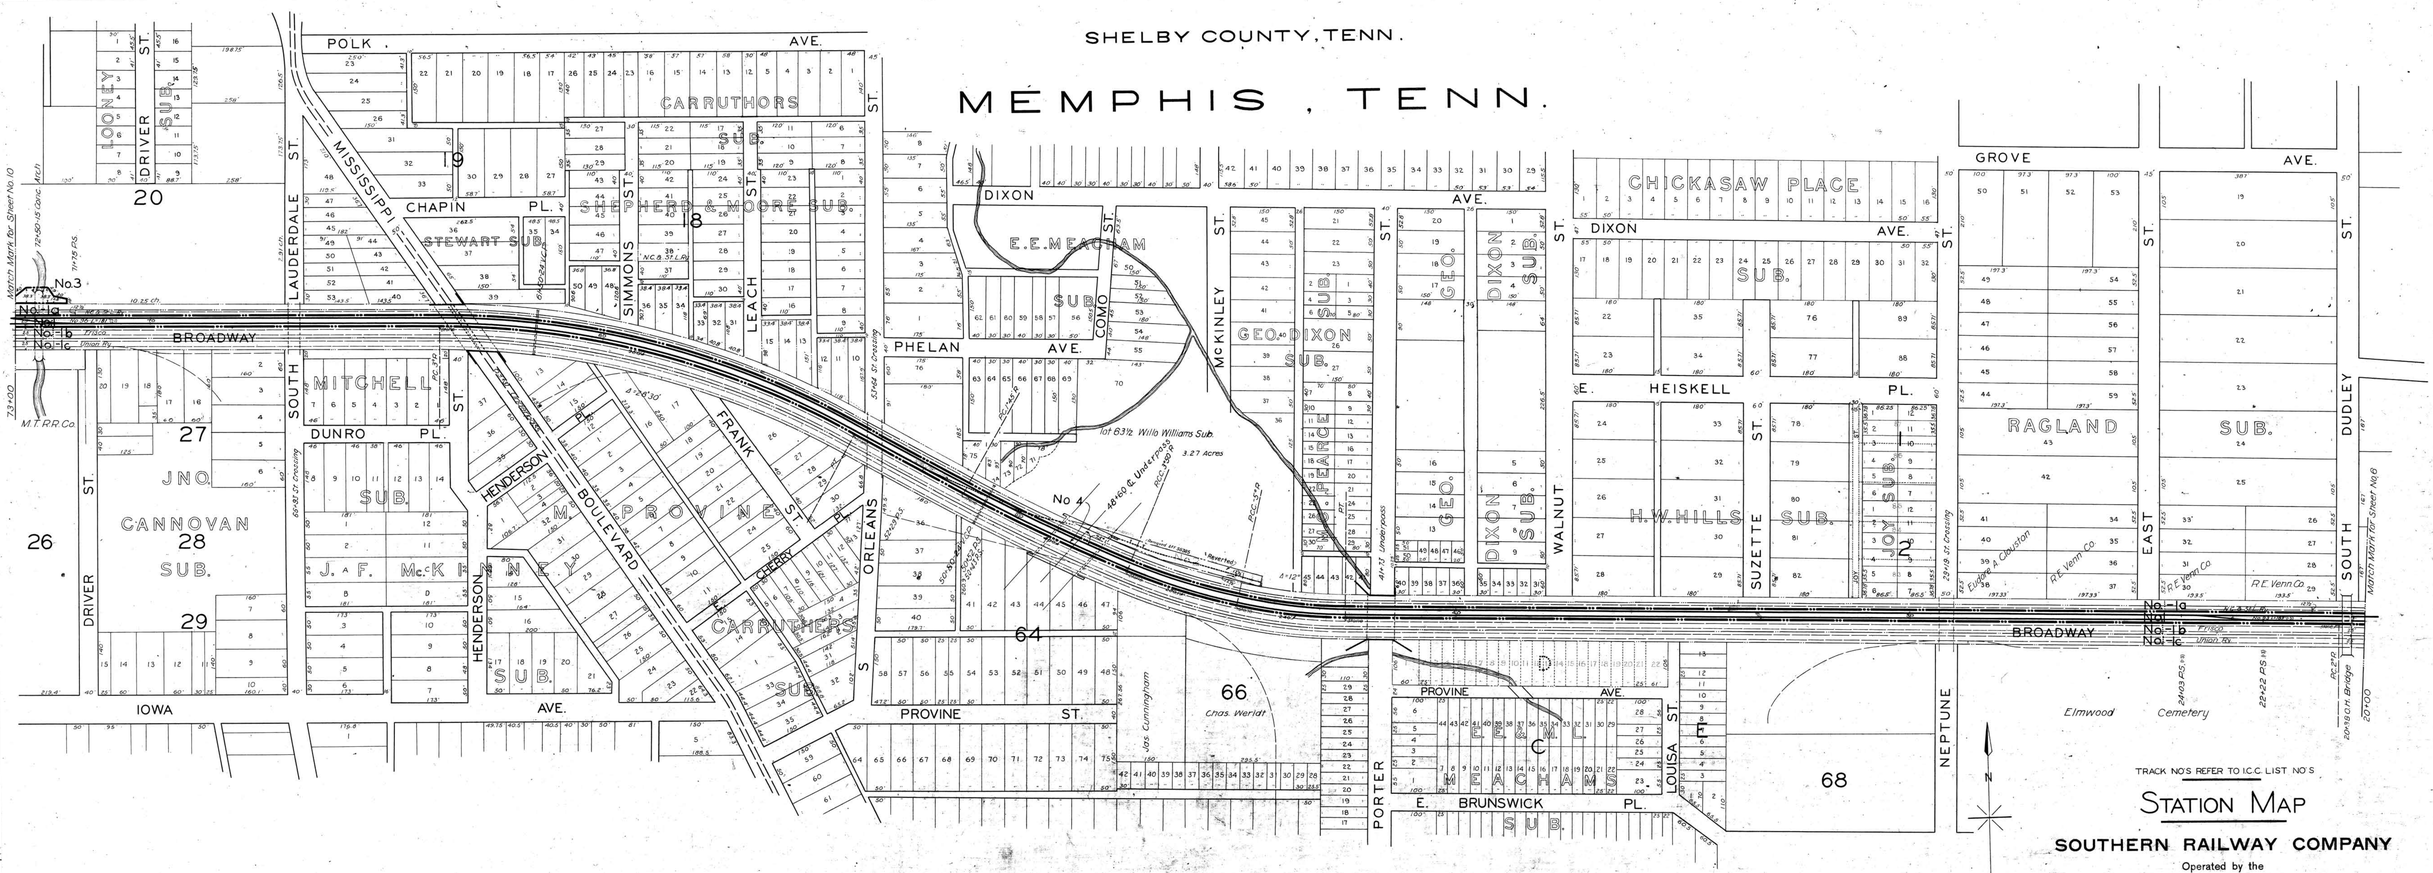

TRACK NOS REFER TO I.C.C. LIST NO'S

STATION MAP

SOUTHERN RAILWAY COMPANY

Operated by the

SOUTHERN RAILWAY COMPANY

MEMPHIS DIVISION

BROADWAY LINE

STATION 20+00 TO STATION 73+00

SCALE 1 IN. - 100 FT. DECEMBER 31, 1927

Office of Special Engineer

Washington, D.C.

STATIONING REFERS TO I.C.C. INVENTORY CHAINAGE - 1916

Tracks corrected to Dec. 31, 1927

THE RAILWAY DOES NOT GUARANTEE THE ACCURACY OF THE INFORMATION SHOWN ON THIS MAP

079-113

V-82