A.F.E.No.	Date Completed	Description of change
13328	12-31-29	Purchase of Par.No.7
3344	8-22-23	Replacing 26'8" 24.328 EBB 37°3'36" C.I.P. with 50' 31.8' Bowstring Cub. Wh. 11-7-1922

No	GRANTOR	GRANTEE	INSTRUMENT	DATE	RECORDED	CUST.NO	A.F.E.	REMARKS
1	I.D. West	M.C.&L.R.R.	Cond'n.	8-20-1867				
2	W.H. Scarboro	L.&N.	Deed	5-12-13	D.B.51 P.293			
3	No record of deed, charter width claimed							
4	Sallie Parchman	L.&N.	Deed	5-31-1894	D.B.38 P.323			
5	Jas. M. Lewis	M.C.&L.R.R.	Cond'n.	7-12-1867				
6	R.E. Thomas	"	"	"	D.B.36 P.178			
7	Will Shannon	L.&N.	Deed	12-11-29	D.B.73 P.567	1-8-30	13121	13328

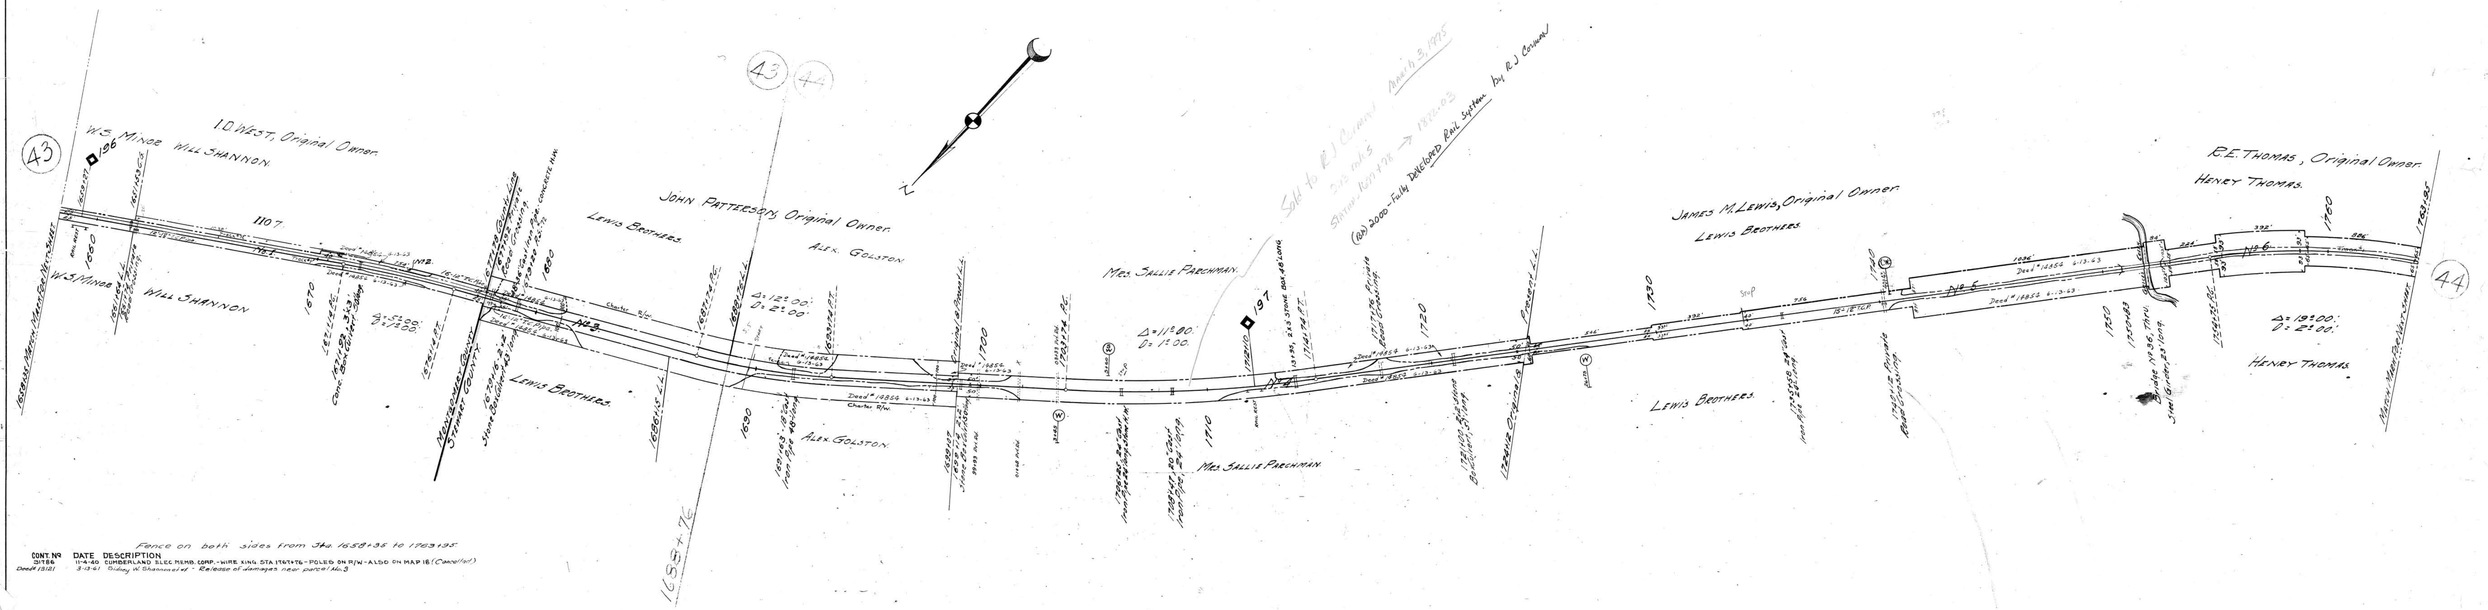

CONT. No	DATE	DESCRIPTION
31786	11-4-40	CUMBERLAND ELEC. MEMB. CORP. - WIRE XING. STA. 1767+76 - POLES ON R/W - ALSO ON MAP 18. (Cancelled)
Deed # 13121	3-4-41	Bailey & Shannon et al - Release of damages near parcel No. 3

Sheet No. 17 of 111 of Memphis Line from survey station 1658+35 to Survey Station 1768+95

Valuation Engineer

081-001

RIGHT OF WAY AND TRACK MAP
LOUISVILLE AND NASHVILLE R. R. CO.
MEMPHIS LINE

STATION 1658-35 TO STATION 1768-95

SCALE 1 INCH = 200 FT.

OFFICE OF CHIEF ENGINEER
LOUISVILLE, KY.

Y.25.
17.

25-17.

MONTGOMERY COUNTY, TENN.

STEWART COUNTY, TENN.

5-1