[redacted]

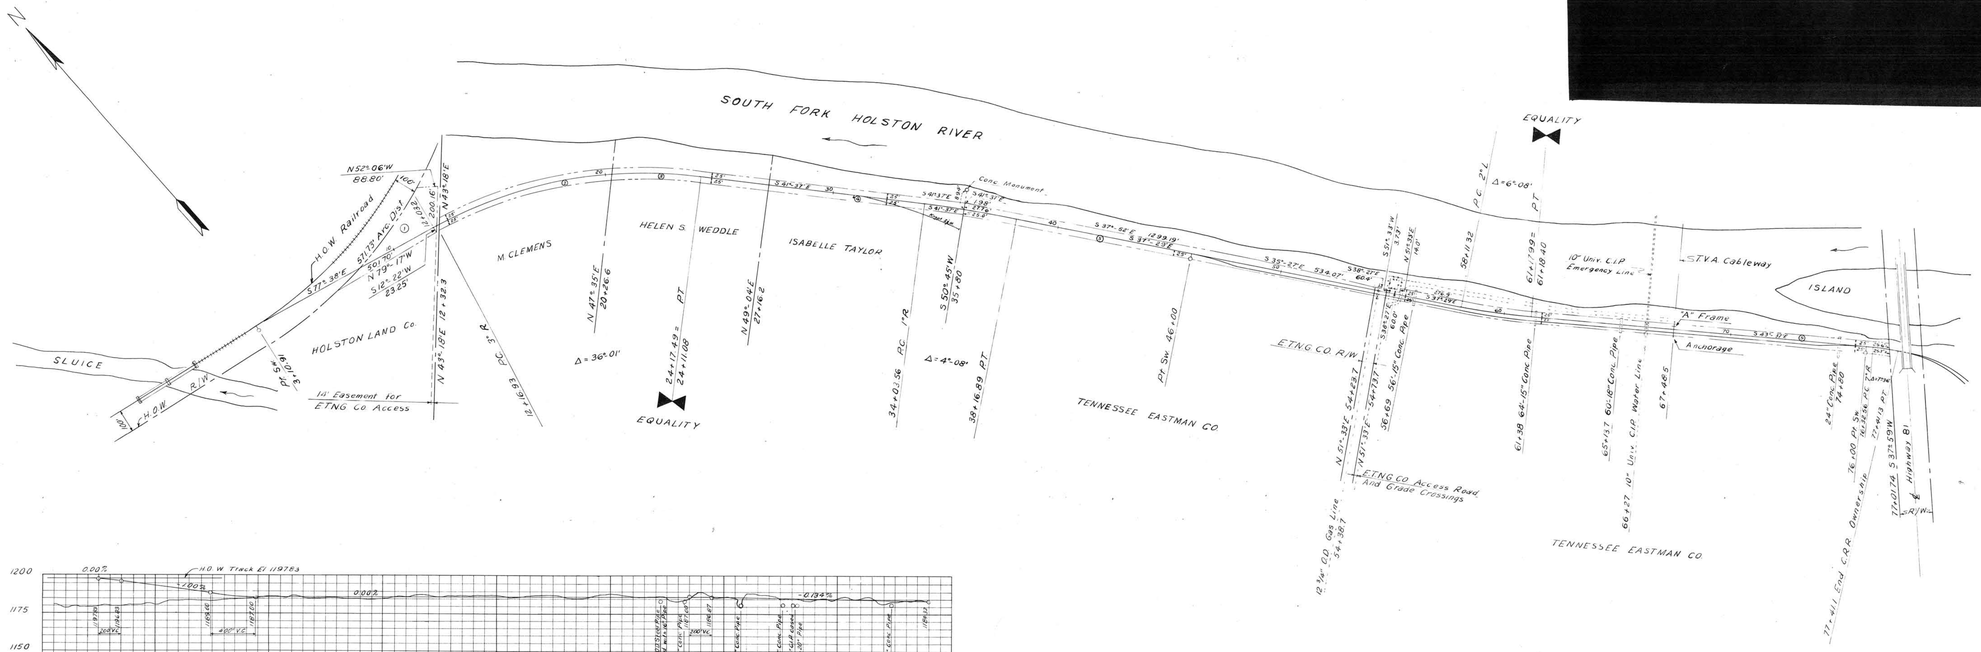

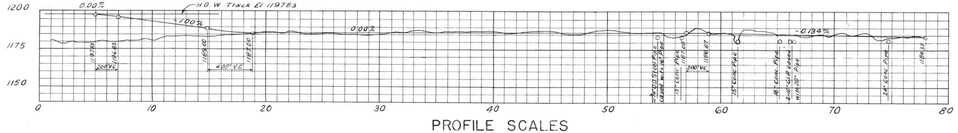

PROFILE SCALES

HORIZONAL 1" = 400' VERTICAL 1" = 30'

RIGHT-OF-WAY AND TRACK MAP

CAROLINA, CLINCHFIELD AND OHIO RAILWAY

STATION 3+10.91 TO STATION 77+41.1

SCALE: 1" = 200' AUGUST 24, 1962

OFFICE OF CHIEF ENGINEER

ERWIN, TENNESSEE

LONG ISLAND SPUR

OFF H.O.W. TRACK

082-016

Sullivan Co.

J-TENN. I
4B