A.F.E. No	Date Completd	Description of Change
16162	4-30-35	Track 9A 204' for F. Russell. P.S.-CP 119' CP-End 85' /Ill on Req. Cash & Refund basis
26578	3-21-38	Tax of Trk. 9A.
26798	2-27-39	7004 HOUSE 1040, PURCHASER REM. S**
31154	3-7-40	Sub 5.7% 10.4
32805	5-15-45	Exit of track and end of lease line of Hartsville Tenn. Sta. 90+25
41549	10-19-51	Sale of 0.24 Acres, part of Par. 8.16. W.F. & Lillie Mae Cathron.
42266	4-22-52	Const. Dwelling Outside Yards Sta. 1988+40
42825	7-28-52	Rel. 148' of line '59 also convert 168' to trk. # 9-A
43687	9-11-53	Ret. portion of covered platform or depot
44476	11-23-53	Ret. stock pen and water line in part 9
49069	3-9-57	Ret. Portion of Freight Platform

MINOR AUTHORITY
No. 209 1931 Referred to 1 of the 3 Stock pens.
- 053 1020-45 Const. of Tool House

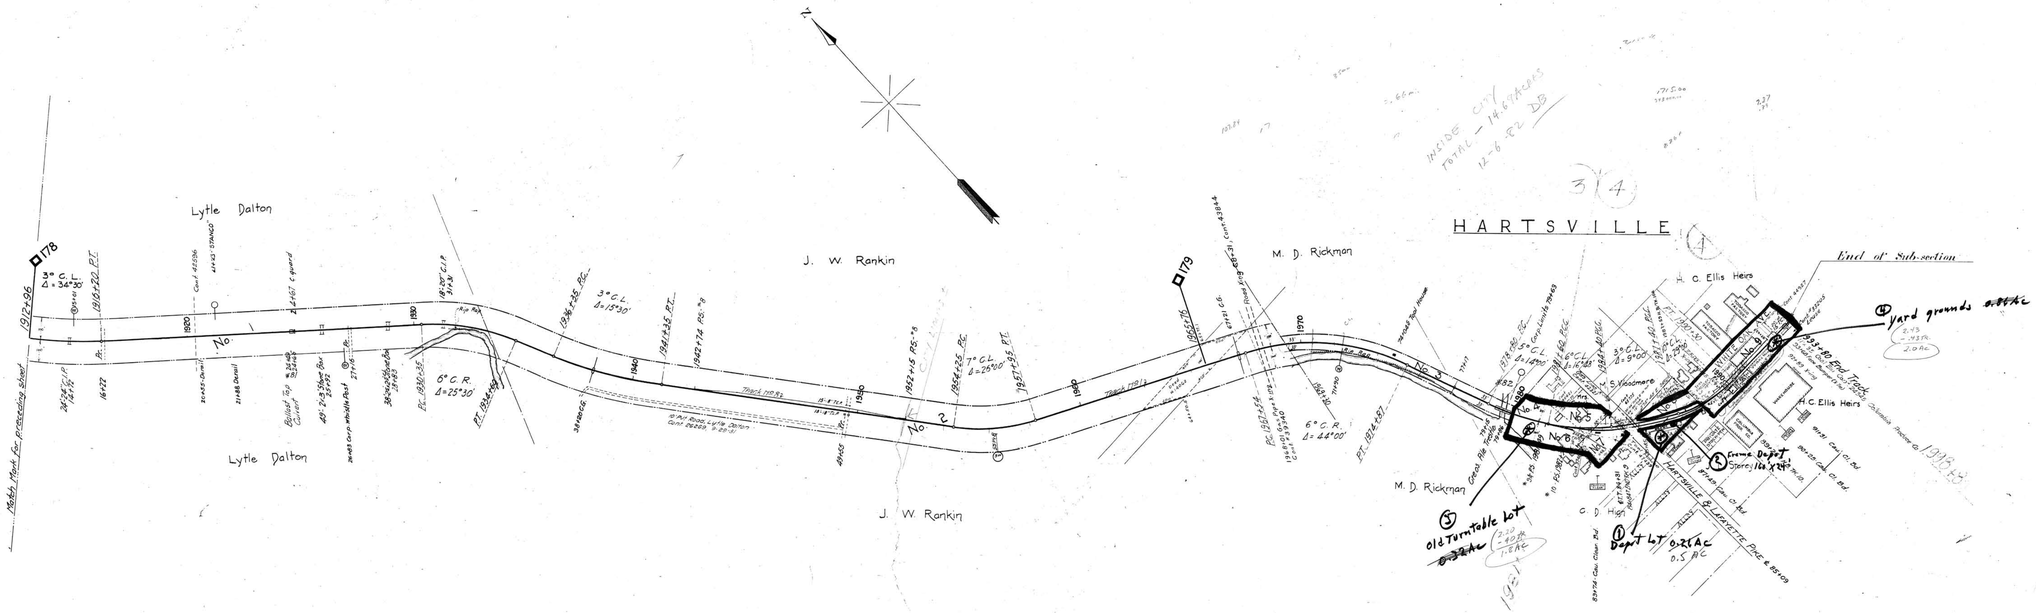

Cont 47499 8-16-61 George Holder - Lease of 0.24 Ac. of Par. 7 & 50' at Trk. #10
~~48565 11-19-62 Hartsville Feed Mfg. Conveyor pit under Trk. #7 Sta. 1980+23~~ Canc. 12-6-63

Cont 26588 5-12-32 Track 9A Tot Length 204' Form 631 P.S.-CP 119' Refund basis
" 26660 8-2-32 TA Issued to H. Curry, Bal. Stock Pen and Roofing. Canc. 2-11-48
" 27279 7-15-33 Hartsville Tobacco Warehouse Co. 58'x120' Bldg on part 9 Sta. 1990+93.50
" 28159 6-21-36 City of Hartsville Water line Xing 1932+41
" 30223 10-22-38 E. Sewer under Railroad Trk. # 2 1985+07 & 1985+75
" 30307 6-23-39 T.H.V. Bowling lease space in Pit Room 18'x48' in for end
" 31806 7-13-40 Wright & Hubbard Const. of Tob. Pit 6'x 70'+ - Trans. to Carson & Neely 5-18-56 - User American Suppliers 9-11-56 - User American Tobacco Co. 1-21-59
Tobacco Warehouse 45' x 87' x 18'+
" 33434 9-4-44 E.J. Parker, M.H. Davis & R.B. Rickman - Roofing 18'x18' on part 9; Trans. to M.H. Davis & Son 9-13-51 - Concelled 11-17-55
L.F. 38756 32739 2-5-42 W.H. Sloan, Lease of 24'x A. of Plants Cancelled
" 33208 5-3-43 Rockdale Co. Gin Stock Market Lease of land 11'x25'-31' 4.4 sq. of 26.32 acs
~~" 36756 3-18-49 H.E. Cotherman Lease of 0.6 ac. on R.R. for Auto purposes Cancelled 10-19-51~~
" 38508 " 33431 6-1-49 Hartsville Oil Co. Encroachment 50'x50' R/W pts. of par. 687
" 36679 " 35645 7-30-50 Trousdale Farmers Cooperative Inc. 40'x100' Lease for ship of land
" 40892 " 39046 5-4-51 Earl Beasley Lease of one car length E conveyor pit at Sta. 1982+88 - Trans. 12-28-58 to Raymond Earp - W.R. Green & Co. - Pulaski General Dir. Lewis Mr. York Harbin Jr. 1933+36-1933+85 Canc. 12-12-63
" 38847 " 39340 7-24-51 Texas Eastern Trans. Corp. 30" Gas Pipe at 39" casing under Sta. 1968+01
" 42007 DKD 14006 12-26-53 State of Tenn. - Dept. Hwys - Easement for State Route #25
~~" 41513 6-21-52 Lease of 0.1 ac. of Land for Storage Tanks~~
~~" 6018 Cont. 30907 9-13-38 Gravel Area Lease of 17'x150' in freight depot S end (Cancelled)~~
" 30849 " 41043 12-8-53 TROUSDALE FARMERS CO-OP Lease of 3375 Sq. Ft. at Par. #3
" 39864 " 41631 5-26-53 TRI COUNTY ELECTRIC MEMBERSHIP CORP. - Power Pole on R/W at Sta. 844+486
42331 8-27-55 Hartsville Gas Company - 2" Gas Line X/Trk 9 Sta. 985+38.
~~43465 11-24-55 Hartsville Feed Mfg. Co. Canc. 1-28-57~~
~~48906 12-19-56 Mr. William Gardner - Water line & pipe line under trk. 1982+29 Canc. 12-28-71~~
~~39345 3-21-58 Trust Gas/Tenn Transmission Corp. - Pipe line Xing Sta. 1962+71.~~
~~49857 11-5-56 Herman Carey - Lease of Land in Parcel #7 - Canc.~~
~~39757 7-31-57 " " Coal Conveyor - Pit under trk. # 10 Sta. 1989+73 (Cancelled 7-30-64)~~
43044 9-17-57 H.C. Price Co. - 20' road Xing at Sta. 68+31
~~44927 7-15-58 Raymond Earp - Lease Land in Parcel #3 - Canc.~~
~~45471 7-6-59 City of Hartsville - 8" Sewer Pipe Sta. 1983+00~~
~~45575 11-3-59 W.D. Dickens - Lease Land in Par. 7 & 8 Canc.~~
47498 8-10-61 T.A. Howell - Lease of 0.25 Ac. of Par. 7 Bal. of

Sheet 1106 of 6 of Hartsville Branch from survey station 1912+96 to survey station 1998+80
Valuation Engineer

085-004

Sch J Items (1)(2)(3)(4)

RIGHT OF WAY AND TRACK MAP
LOUISVILLE AND NASHVILLE R. R. CO.
HARTSVILLE BRANCH
STATION 1912+96 TO STATION 1998+80
SCALE-1 INCH=200 FT. JUNE 30, 1917.
OFFICE OF CHIEF ENGINEER, LOUISVILLE, KY.
V. 9A. 6.

TROUSDALE CO. ~ TENN.