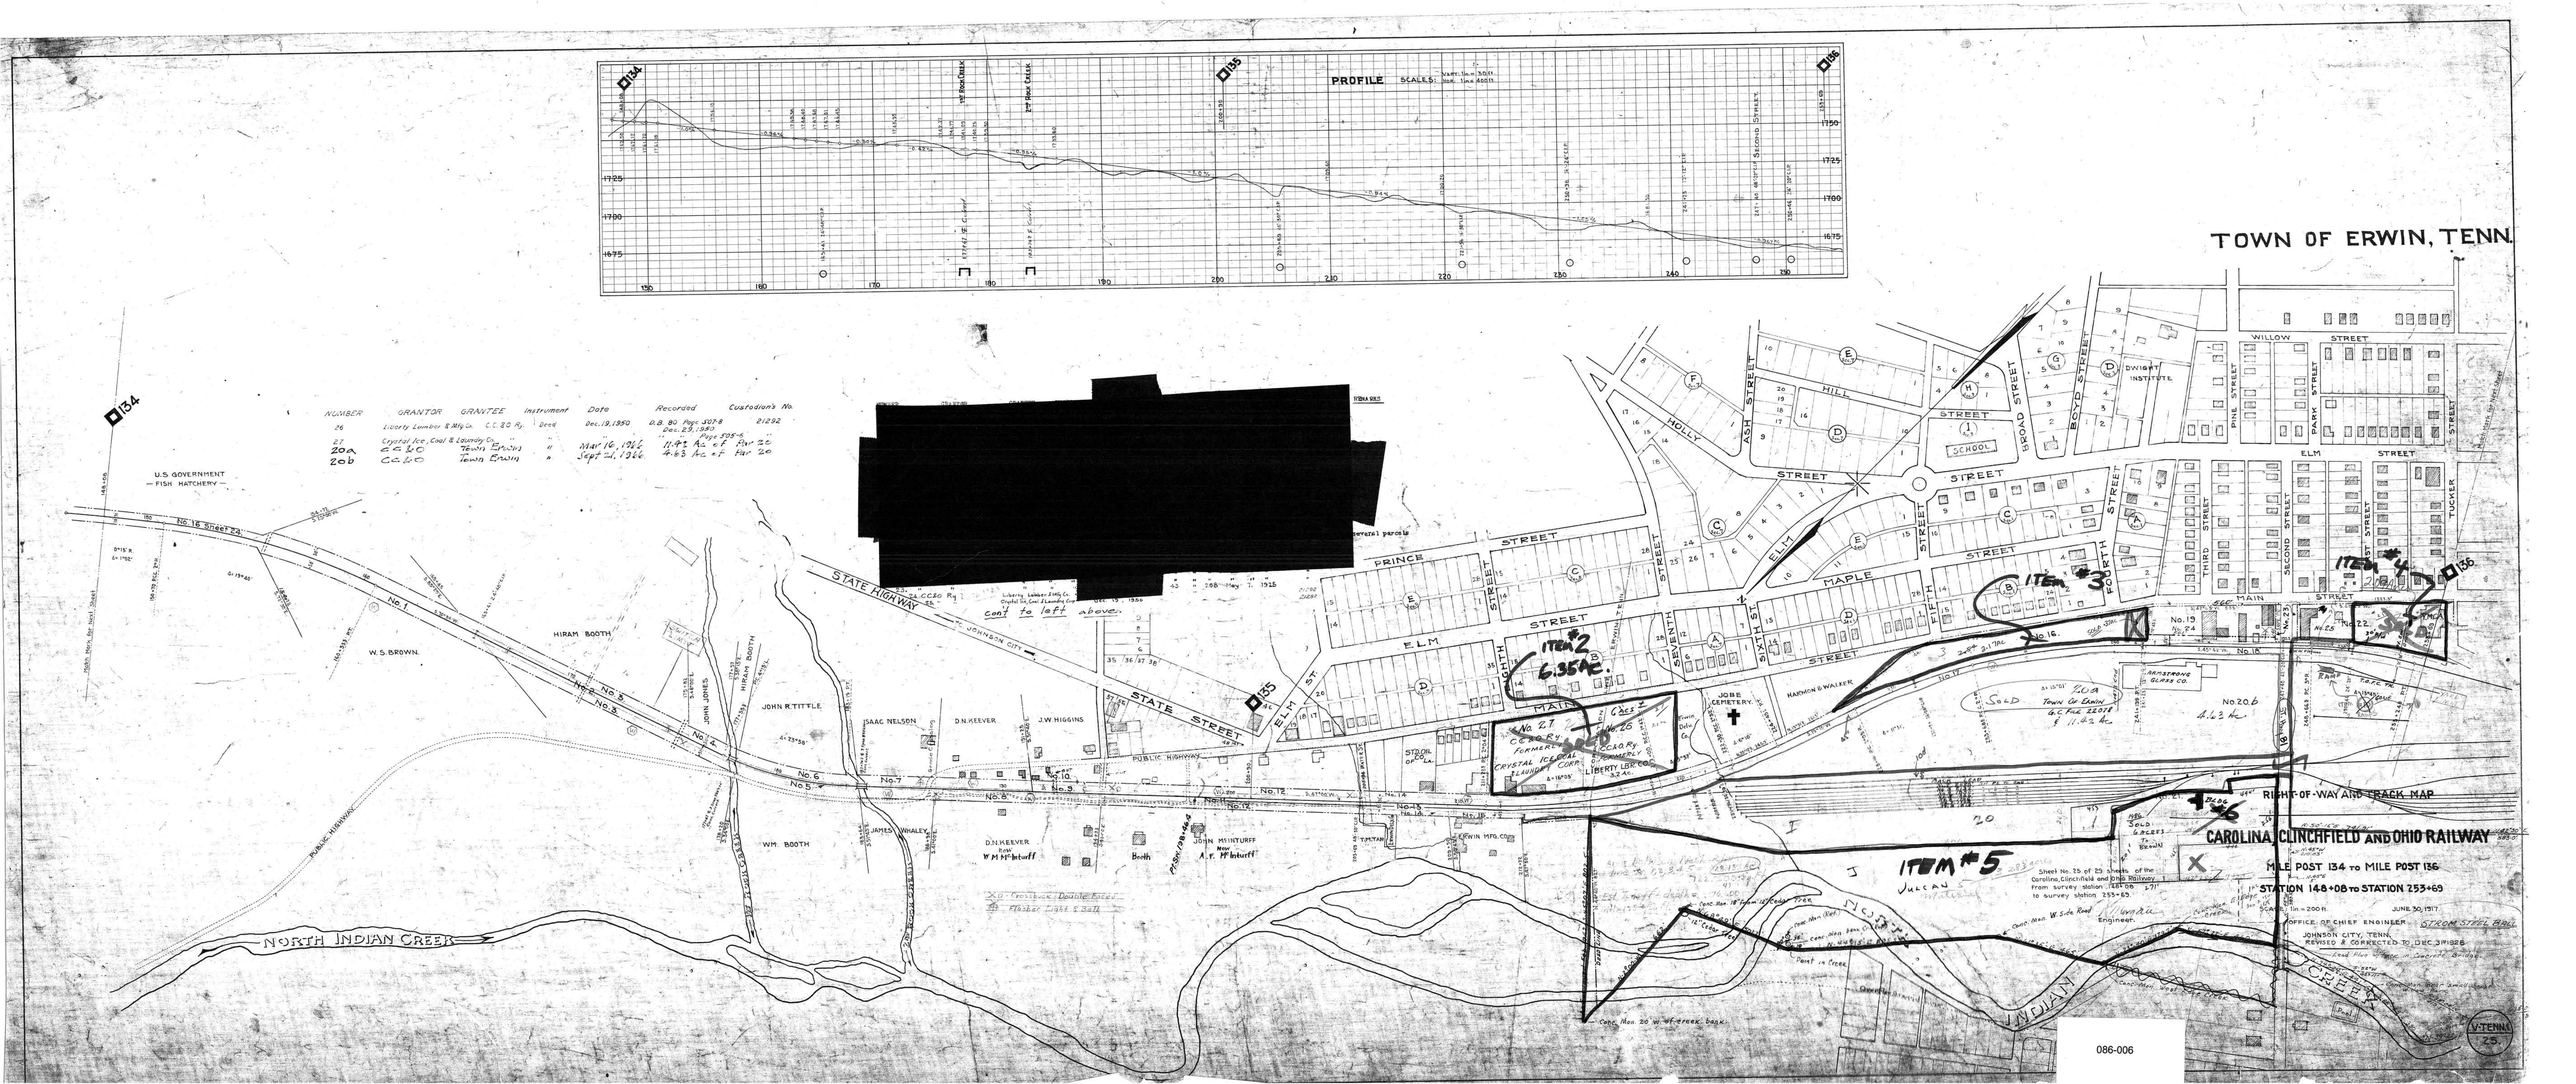
PROFILE SCALES: VERT. 1in.=30ft. HOR. 1in.=400ft.
TOWN OF ERWIN, TENN.
NUMBER GRANTOR GRANTEE Instrument Date Recorded Custodian's No.
26 Liberty Lumber & Mfg. Co. C.C.&O. Ry. Deed Dec. 19, 1890 U.B. 80 Page 307-8 21292
Dec. 29, 1891 Page 295-6
27 Crystal Ice, Coal & Laundry Co. " " " "
20a C.C.&O. Town Bowlin " Mar. 16, 1926 11.42 Ac. ± ft. Rev. 26
20b C.C.&O. Town Bowlin " Sept. 21, 1926 4.63 Ac. ± ft. Rev. 20
U.S. GOVERNMENT — FISH HATCHERY —
STATE HIGH WAY
JOHNSON CITY
NORTH INDIAN CREEK
PUBLIC HIGHWAY
STATE STREET
ELM STREET
PRINCE STREET
MAPLE STREET
MAIN STREET
HILL STREET
SCHOOL
WILLOW STREET
DWIGHT INSTITUTE
HOLLY
ASH STREET
SYCAMORE STREET
BOYD STREET
PINE STREET
PARK STREET
TUCKER STREET
THIRD STREET
SECOND STREET
FIRST STREET
FOURTH STREET
FIFTH STREET
SIXTH STREET
SEVENTH STREET
EIGHTH STREET
No. 1 Street 23
No. 18 Street 23
W. S. BROWN
HIRAM BOOTH
JOHN R. TITTLE
ISAAC NELSON
D. N. KEEVER
J. W. HIGGINS
WM. BOOTH
JAMES WHALEY
D. N. KEEVER
W. M. McInturff
JOHN McINTURFF
A. F. McInturff
ERWIN MFG. CO.
JOBE CEMETERY
HARMON & WALKER
ARMSTRONG GLASS CO.
No. 27 C.C.&O. Ry. FORMERLY C.C.&O. Ry. CRYSTAL ICE COAL & LAUNDRY CORP.
No. 26 LIBERTY LBR. CO.
ITEM #2 6.35 Ac.
ITEM #3
ITEM #4
ITEM #5
RIGHT-OF-WAY AND TRACK MAP
CAROLINA, CLINCHFIELD AND OHIO RAILWAY
MILE POST 134 to MILE POST 136
STATION 148+08 to STATION 253+69
Sheet No. 25 of 25 sheets of the Carolina, Clinchfield and Ohio Railway from survey station 148+08 to survey station 253+69.
SCALE: 1in.=200ft.
JUNE 30, 1917
OFFICE OF CHIEF ENGINEER
JOHNSON CITY, TENN.
REVISED & CORRECTED TO DEC. 31, 1926
STROM STEEL BRIDGE
V-TENN-25

086-006