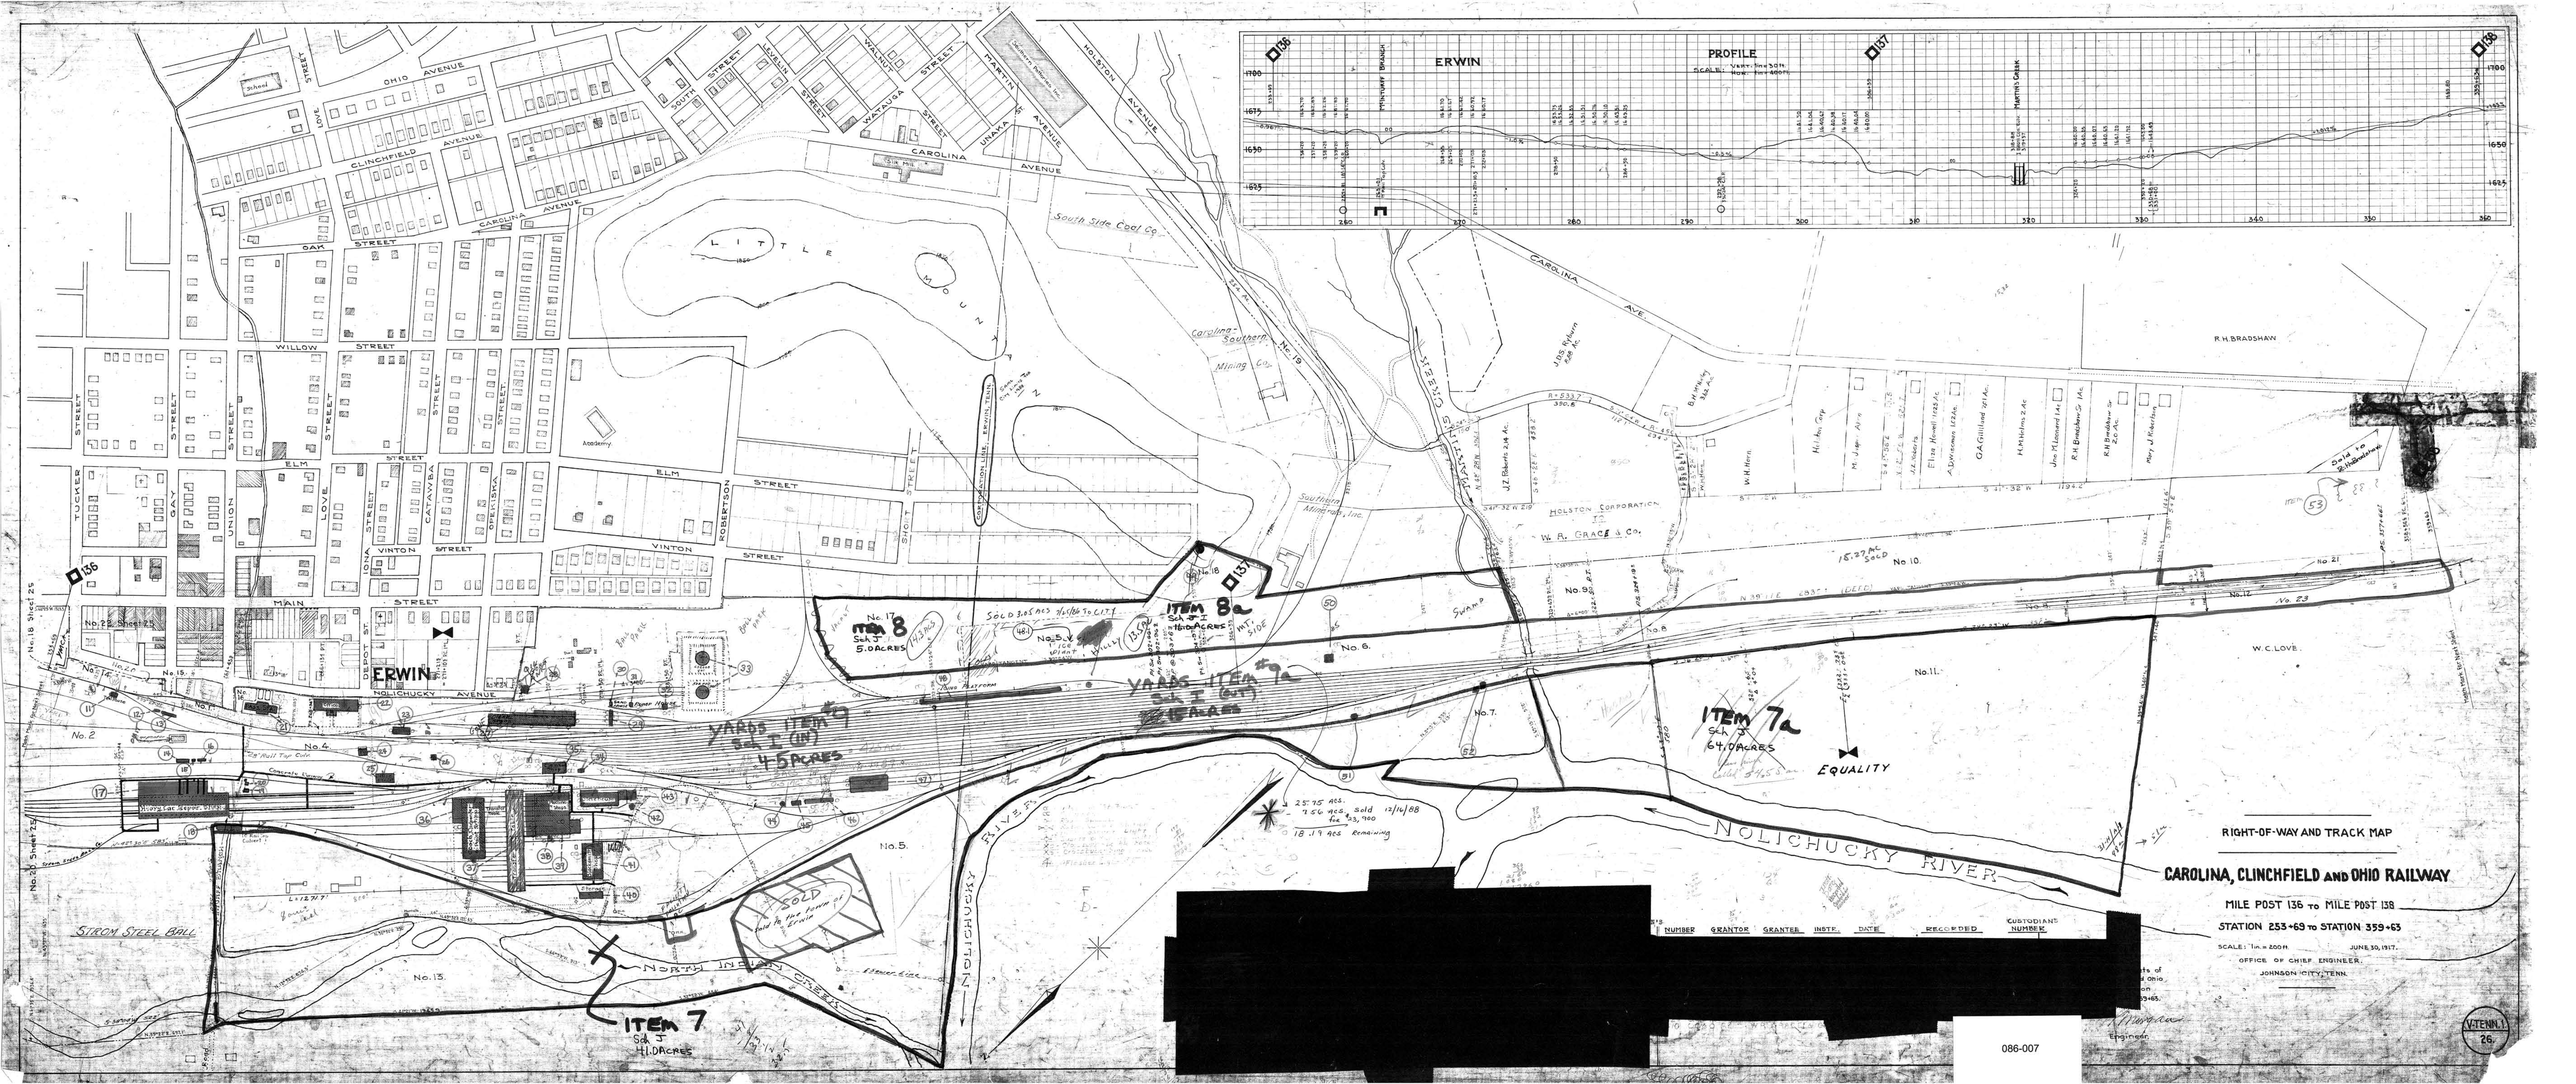

ERWIN
PROFILE
RIGHT-OF-WAY AND TRACK MAP
CAROLINA, CLINCHFIELD AND OHIO RAILWAY
MILE POST 136 TO MILE POST 138
STATION 253+69 TO STATION 359+63
SCALE: 1in. = 200 ft.
JUNE 30, 1917.
OFFICE OF CHIEF ENGINEER.
JOHNSON CITY, TENN.
V-TENN.1
26.
ITEM 7
Sch J
41.0 ACRES
ITEM 8
Sch J
5.0 ACRES
ITEM 8a
Sch J-I
16.0 ACRES
ITEM 7a
Sch J
64.0 ACRES
YARDS ITEM #9
Sch I (IN)
4.5 ACRES
YARDS ITEM #9a
Sch I (OUT)
15 ACRES
EQUALITY
NOLICHUCKY RIVER
NORTH INDIAN CREEK
MARTIN'S CREEK
LITTLE MOUNTAIN
CAROLINA AVENUE
OHIO AVENUE
CLINCHFIELD AVENUE
OAK STREET
WILLOW STREET
ELM STREET
VINTON STREET
MAIN STREET
NOLICHUCKY AVENUE
HOLSTON AVENUE
South Side Coal Co.
Carolina-Southern Mining Co.
Southern Minerals, Inc.
HOLSTON CORPORATION
W. R. GRACE & Co.
R.H. BRADSHAW
W.C. LOVE
STROM STEEL BALL
SOLD
NUMBER
GRANTOR
GRANTEE
INSTR.
DATE
RECORDED
CUSTODIANS NUMBER

086-007