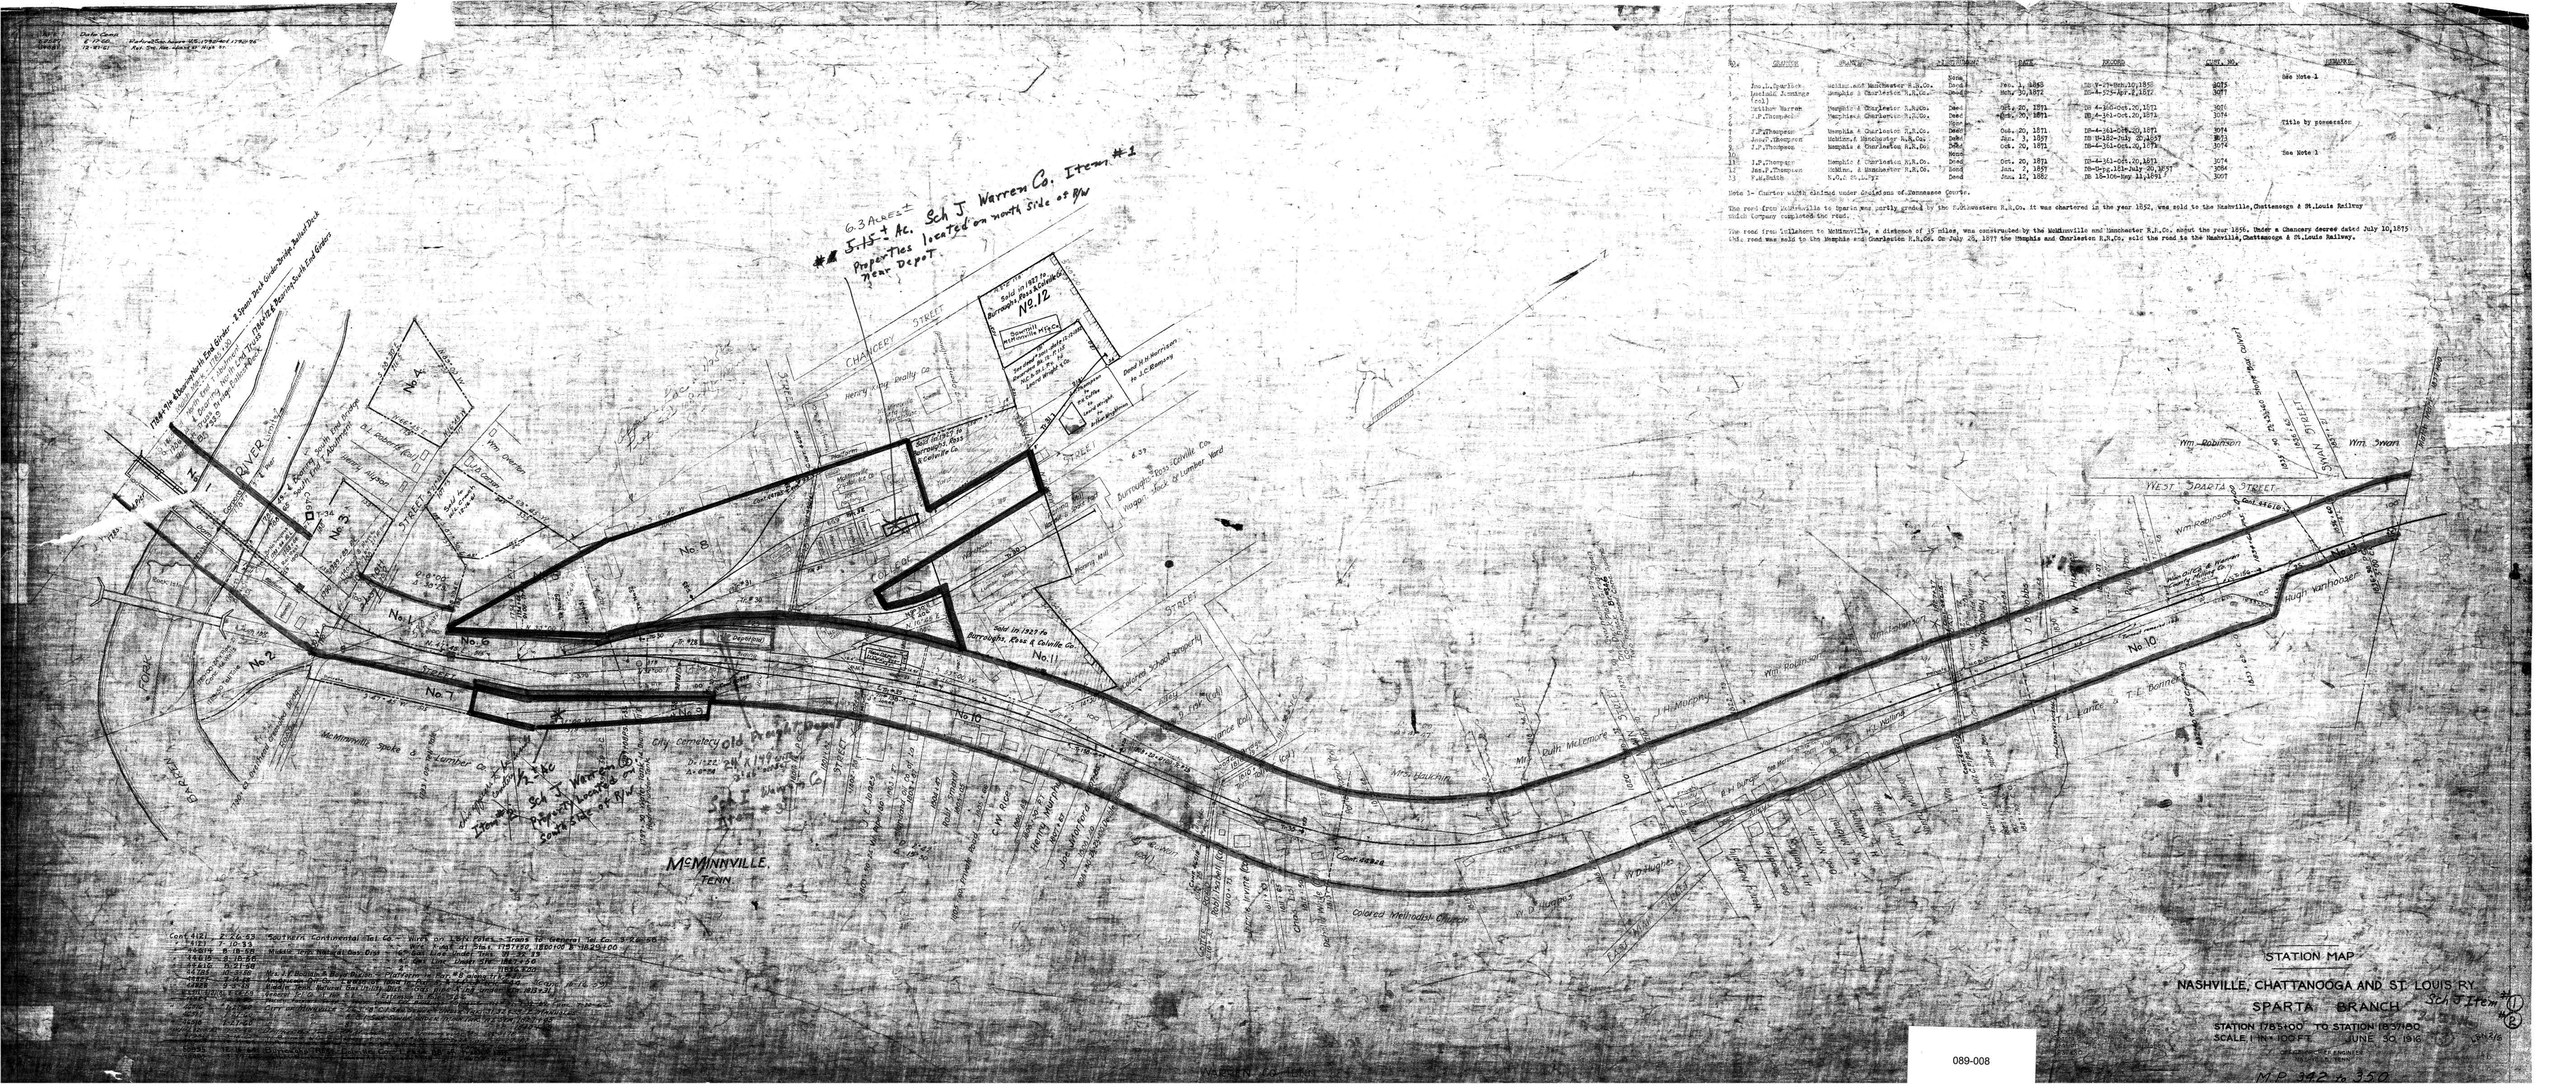

No.	Grantor	Grantee	Distribution	Date	Record	Cert. No.	Remarks
1	Jos.L.Sparlock	McMinn.& Manchester R.R.Co.	Deed	Feb. 1, 1858	DB V-27-Feb.10,1858	3075	See Note 1
2	Leonard Jennings (col.)	Memphis & Charleston R.R.Co.	Deed	Mch. 30,1872	DB 4-525-Apr.2,1872	3077	
3	Arthur Warren	Memphis & Charleston R.R.Co.	Deed	Oct. 20, 1871	DB 4-360-Oct.20,1871	3076	
4	J.P.Thompson	Memphis & Charleston R.R.Co.	Deed	Oct. 20, 1871	DB 4-361-Oct.20,1871	3074	
5	J.P.Thompson	Memphis & Charleston R.R.Co.	Deed	Oct. 20, 1871	DB 4-361-Oct.20,1871	3074	Title by possession
6	Jos.J.Thompson	McMinn.& Manchester R.R.Co.	Deed	Apr. 1, 1857	DB 3-182-July 20,1857	3073	
7	J.P.Thompson	Memphis & Charleston R.R.Co.	Deed	Oct. 20, 1871	DB 4-361-Oct.20,1871	3074	
8	J.P.Thompson	Memphis & Charleston R.R.Co.	Deed	Oct. 20, 1871	DB 4-361-Oct.20,1871	3074	See Note 1
9	J.P.Thompson	Memphis & Charleston R.R.Co.	Deed	Oct. 20, 1871	DB 4-361-Oct.20,1871	3074	
10	J.P.Thompson	McMinn.& Manchester R.R.Co.	Deed	Jan. 7, 1857	DB-Dpg.181-July 20,1857	3084	
11	Jos.J.Thompson	McMinn.& Manchester R.R.Co.	Deed	Jan. 12, 1882	DB 18-106-May 11,1891	3077	
12	F.M.Smith	N.C.& St.L.Ry.	Deed				

Note 1- Charter which claimed under Constitution of Tennessee Course.

The road from McMinnville to Sparta was partly graded by the N.&Northwestern R.R.Co. It was chartered in the year 1852, was sold to the Nashville,Chattanooga & St.Louis Railway which Company completed the road.

The road from Tullahoma to McMinnville, a distance of 15 miles, was constructed by the McMinnville and Manchester R.R.Co. about the year 1856. Under a Chancery decree dated July 10,1875 this road was sold to the Memphis and Charleston R.R.Co. On July 28, 1877 the Memphis and Charleston R.R.Co. sold the road to the Nashville,Chattanooga & St.Louis Railway.

STATION MAP

NASHVILLE, CHATTANOOGA AND ST. LOUIS RY.

SPARTA BRANCH

Sch J Item #1 #2

STATION 1785+00 TO STATION 1837+80

SCALE, 1 IN = 100 FT. JUNE 30, 1916

OFFICE OF CHIEF ENGINEER
NASHVILLE, TENN.

M.P. 342 to 350

089-008