A.E.	DATE COMP.	DESCRIPTION
56136	11-5-63	Culvert installed

NO.	GRANTOR	GRANTEE	INSTRUMENT	DATE	RECORD	CONT. AVG.	REMARKS
1			None				See Note 1
2	R.G.Harry	N.C.& St.L.Ry. Southwestern R.R.Co.	Condemnation	Jan.17,1898	Min.Book,Cir.Court No 2172 Pages 459 to 562		
3			None				See Note 1

NOTE 1- Charter width claimed under decisions of Tennessee Courts.
The road from McMinnville to Sparta was partly graded by the Southwestern R.R.Co.; it was chartered in the year 1892, was sold to the Nashville, Chattanooga & St.Louis Railway which Company completed the road.

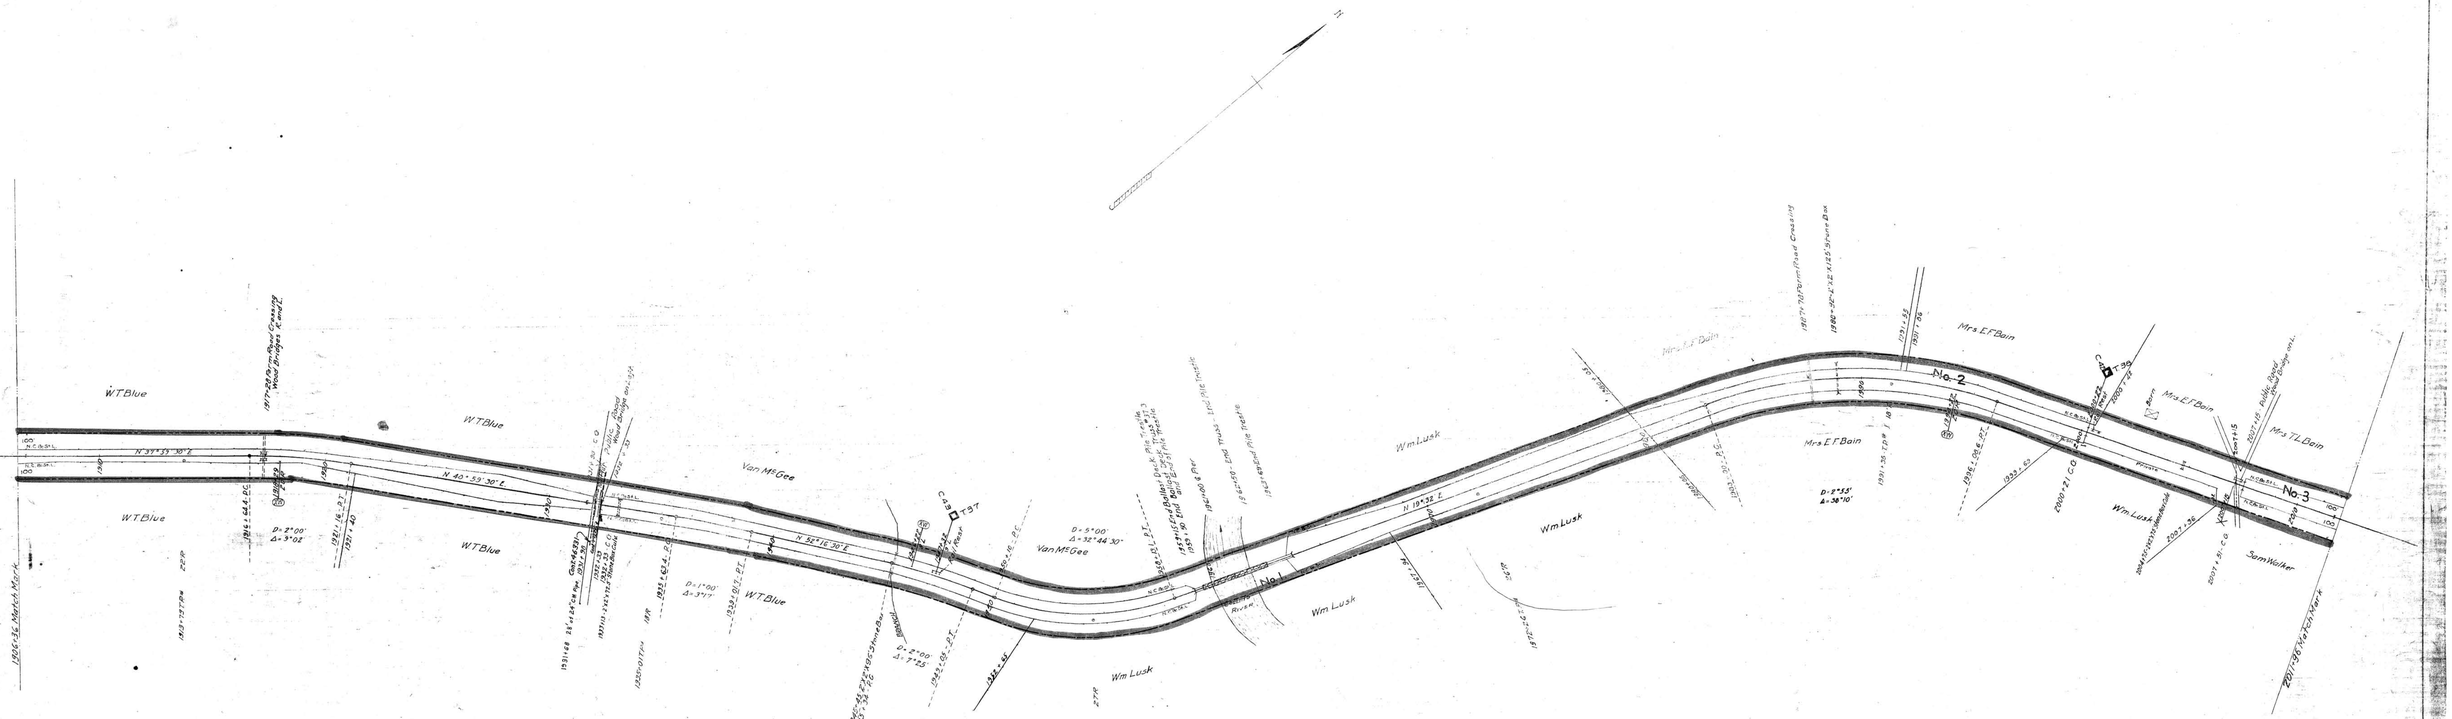

Cont. 44994 1-9-59 Middle Tenn. Natural Gas Dist - 2" Gas Pipe Under Sta. 1932+24
" 46331 5-25-60 City of McMinnville - 6" gas pipe X-ing under sta. 1932+08

707-A-19

WARREN CO. TENN.

089-009

RIGHT-OF-WAY AND TRACK MAP

NASHVILLE, CHATTANOOGA AND ST. LOUIS RY.

SPARTA BRANCH

STATION 1906+36 TO STATION 2011+96

SCALE, 1 IN. 200 FT. JUNE 30, 1916

Sheet No 19 of 44 Sheets of Sparta Branch Tran Survey station 1906+36 to survey station 2011+96

Valuation Engineer

OFFICE OF CHIEF ENGINEER NASHVILLE, TENN.

M.P. 36.2 to 38.2

L&N 216
N. 16
19