NO.	GRANTOR	GRANTEE	INSTRUMENT	DATE	RECORD	CONT. NO.	REMARKS
1			None				See Note 1

Note 1- Charter width claimed under decisions of Tennessee Courts.

The road from McMinnville to Sparta was partly graded by the Southwestern R.R.Co.; it was chartered in the year 1852, was sold to the Nashville, Chattanooga & St. Louis Railway which Company completed the road.

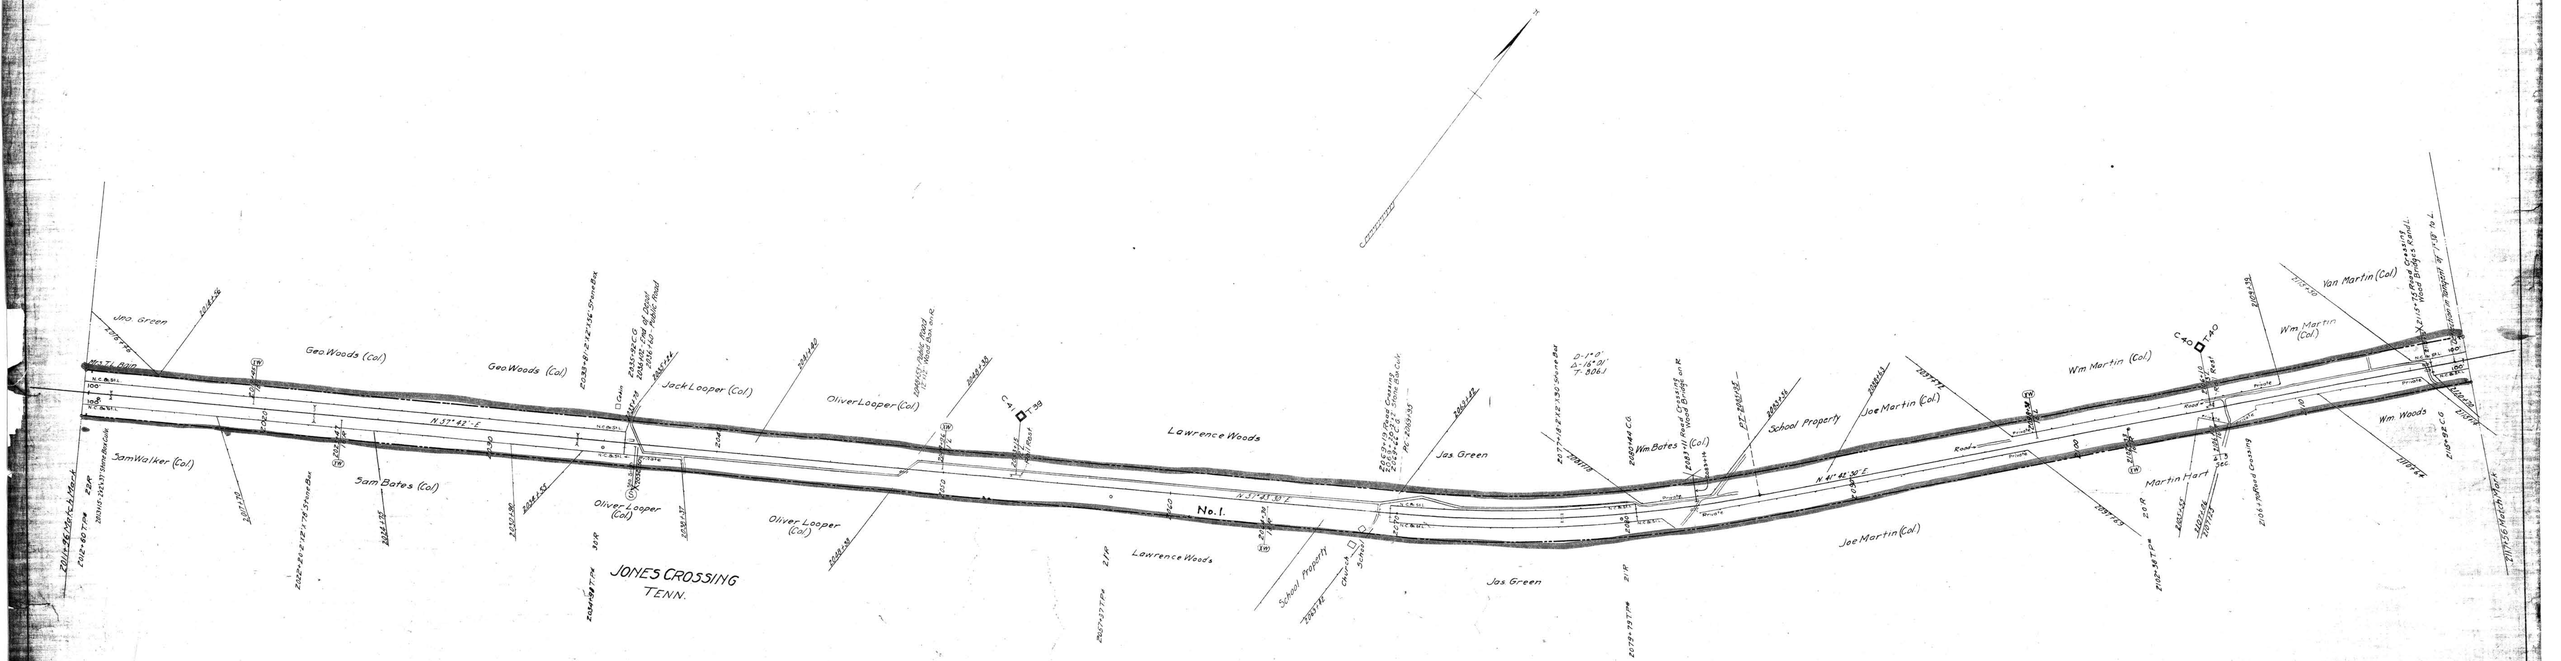

RIGHT-OF-WAY AND TRACK MAP

NASHVILLE, CHATTANOOGA AND ST. LOUIS RY.

SPARTA BRANCH

STATION 2011+96 TO STATION 2117+56

SCALE, 1 IN. 200 FT. JUNE 30, 1916

Sheet No 20 of 44 Sheets of Sparta Branch from survey station 2011+96 to survey station 2117+56

OFFICE OF CHIEF ENGINEER NASHVILLE, TENN.

Valuation Engineer

M.P. 38.2 to 40.2

L&N 216 V. 16 20

089-010

WARREN CO. TENN.

707-A-20