WASHINGTON COUNTY, TENN.

JOHNSON CITY, TENN.

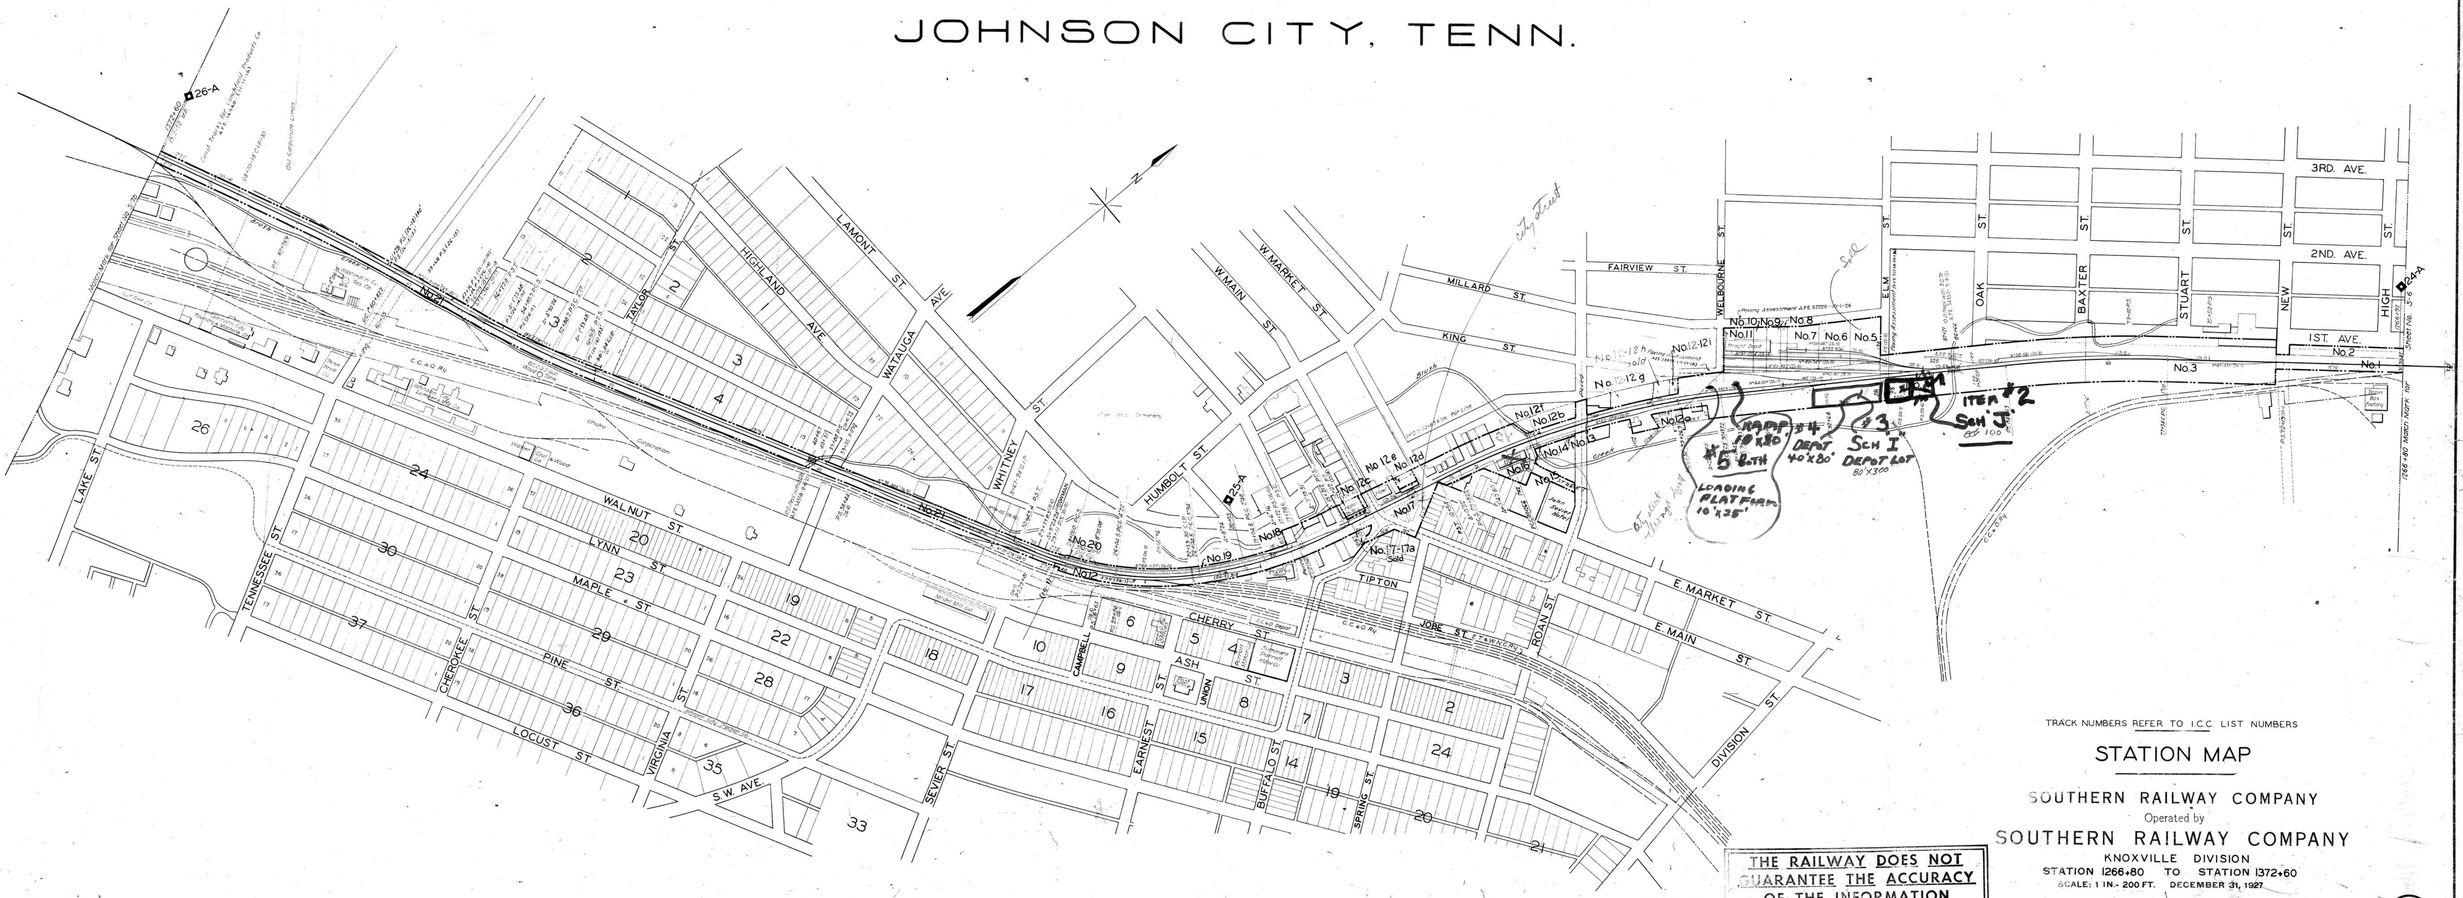

TRACK NUMBERS REFER TO I.C.C. LIST NUMBERS

STATION MAP

SOUTHERN RAILWAY COMPANY

Operated by

SOUTHERN RAILWAY COMPANY

KNOXVILLE DIVISION

STATION 1266+80 TO STATION 1372+60

SCALE: 1 IN.- 200 FT. DECEMBER 31, 1927

Office of Special Engineer

Washington, D.C.

STATIONING REFERS TO I.C.C. INVENTORY CHAINING - 1916

Tracks corrected to Dec. 31, 1928

THE RAILWAY DOES NOT GUARANTEE THE ACCURACY OF THE INFORMATION SHOWN ON THIS MAP

090-021

V.57
S-7a