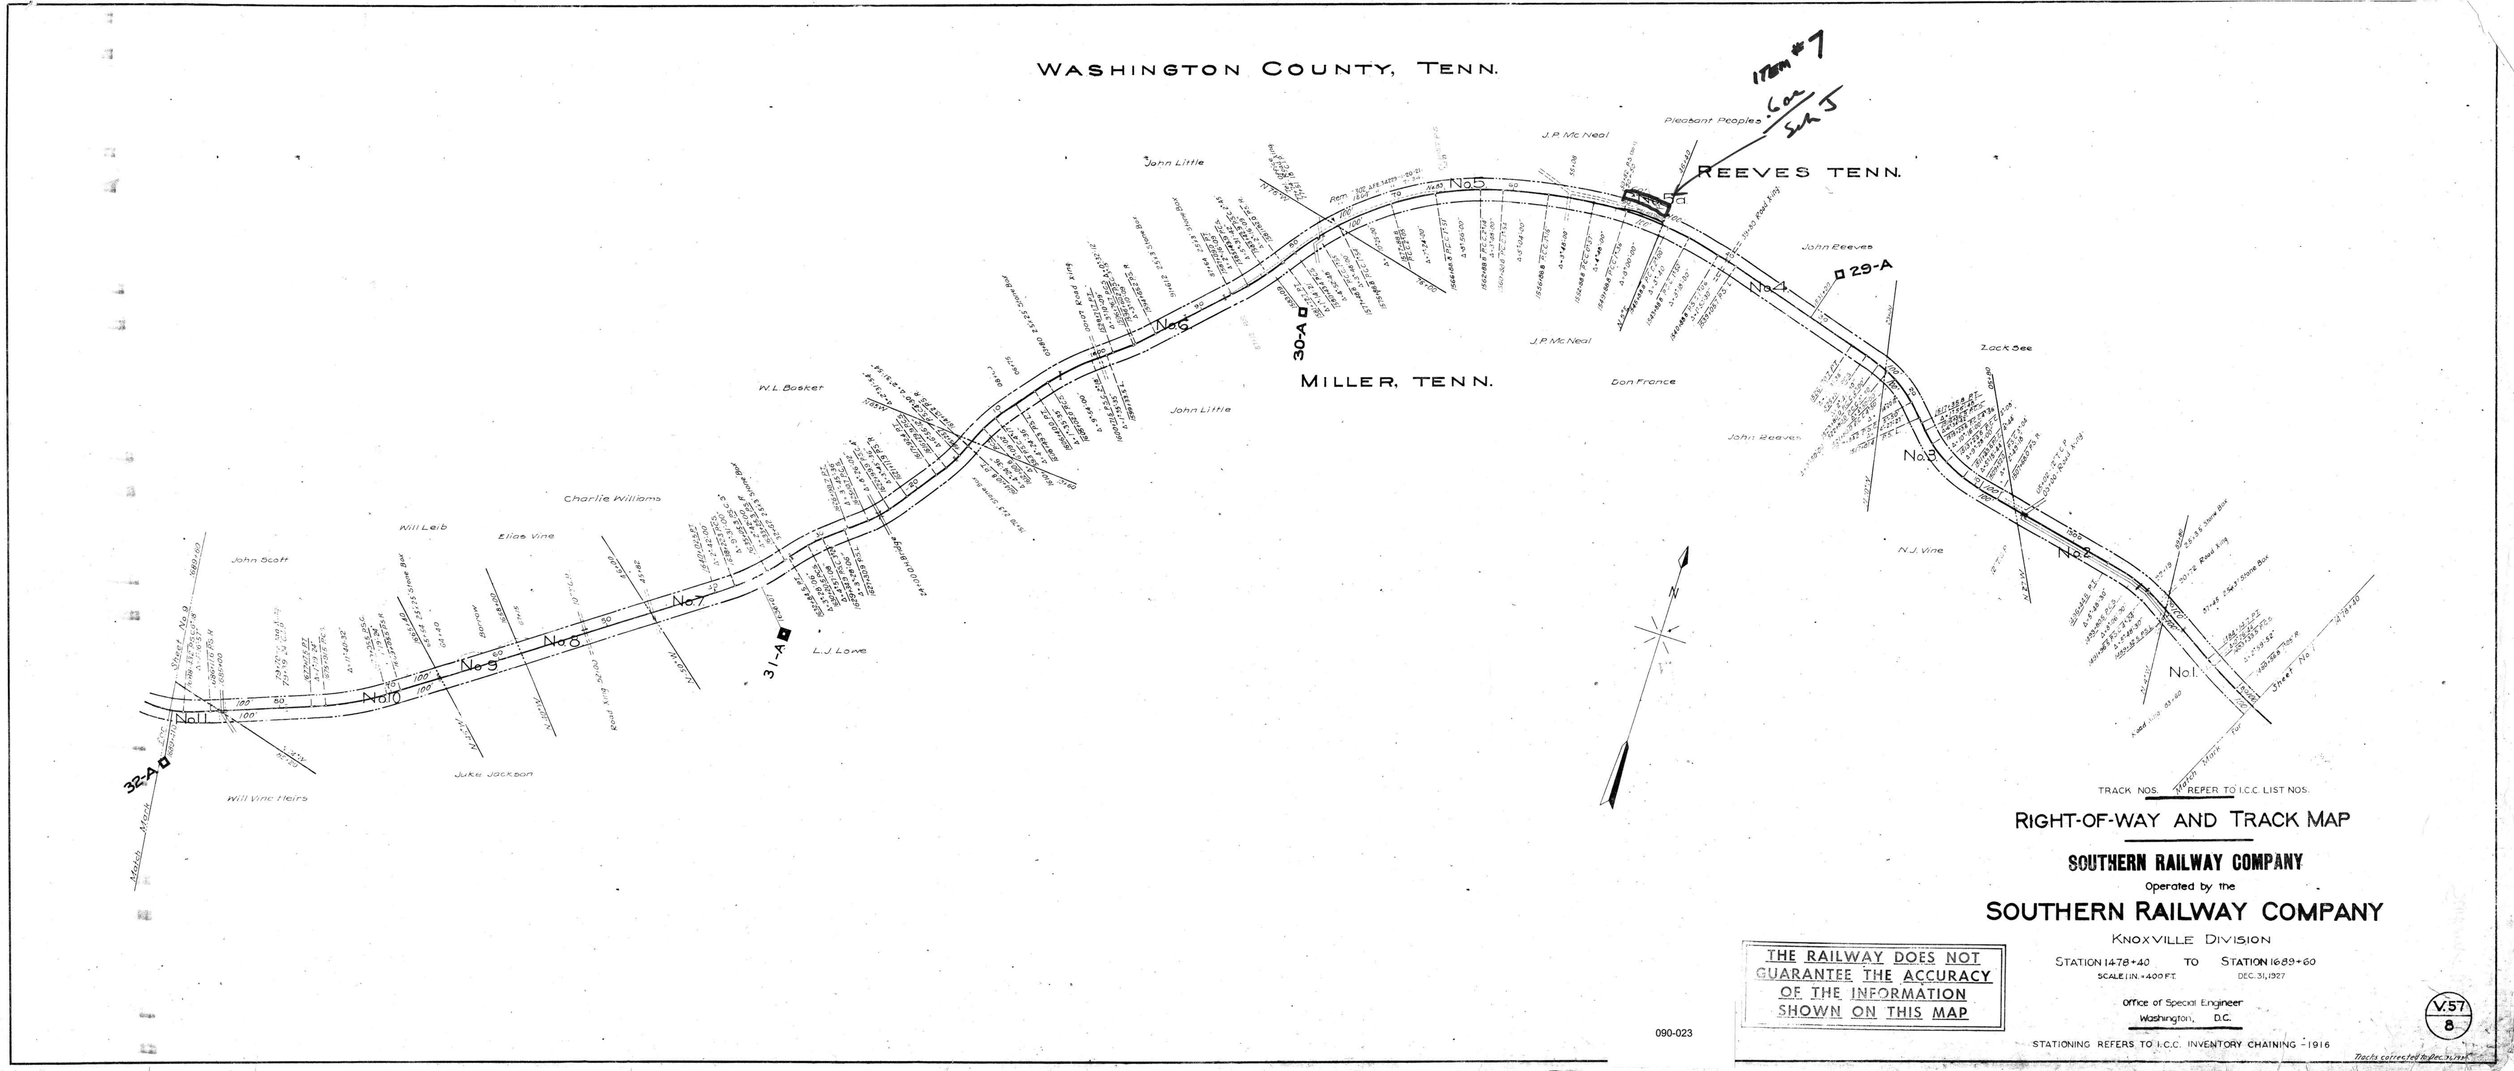
WASHINGTON COUNTY, TENN.
REEVES TENN.
MILLER, TENN.
Item #7
.6 ac
Sch J
Pleasant Peoples
J.P. McNeal
John Little
John Reeves
Zack See
Don France
W.L. Basket
Charlie Williams
Will Leib
Elias Vine
John Scott
L.J. Lowe
Juke Jackson
Will Vine Heirs
N.J. Vine
No.1
No.2
No.3
No.4
No.5
No.6
No.7
No.8
No.9
No.10
No.11
29-A
30-A
31-A
32-A
Match Mark
Sheet No. 1
TRACK NOS. REFER TO I.C.C. LIST NOS.
RIGHT-OF-WAY AND TRACK MAP
SOUTHERN RAILWAY COMPANY
Operated by the
SOUTHERN RAILWAY COMPANY
KNOXVILLE DIVISION
STATION 1478+40 TO STATION 1689+60
SCALE 1 IN. = 400 FT.
DEC. 31, 1927
Office of Special Engineer
Washington, D.C.
STATIONING REFERS TO I.C.C. INVENTORY CHAINING - 1916
THE RAILWAY DOES NOT GUARANTEE THE ACCURACY OF THE INFORMATION SHOWN ON THIS MAP
V.57
8
Tracks corrected to Dec. 31, 1927
090-023